


Room Schedule

ROOM NAME	AREA	LEVEL	ROOM NAME	AREA	LEVEL
Car Park	28.52 m²	B1	Bedroom 2	21.99 m²	GF
Corridor	22.07 m²	B1	Courtyard	105.57 m²	GF
Entrance/Car Park	12.75 m²	B1	Entrance/Courtyard	21.01 m²	GF
Foyer	5.57 m²	B1	Garden	42.59 m²	GF
Guest Bathroom	10.88 m²	B1	Garden	32.08 m²	GF
Guest Bedroom	31.62 m²	B1	Living, Kitchen, Dining	56.01 m²	GF
MEP	8.90 m²	B1	Master Bathroom	10.51 m²	GF
MEP	6.26 m²	B1	Master Bedroom	46.70 m²	GF
Planter Box	53.88 m²	B1	Pergola Terrace	50.84 m²	GF
Pump Room	20.72 m²	B1	Planter Box	22.39 m²	GF
RWT	23.59 m²	B1	Planter Box	76.98 m²	GF
Sauna	6.98 m²	B1	Planter Box	14.36 m²	GF
Spa Bathroom	8.12 m²	B1	Pool Deck	163.46 m²	GF
Storage	11.15 m²	B1	Road	150.79 m²	GF
Wellness Area	40.60 m²	B1	Scooter Parking	17.28 m²	GF
Balcony	68.20 m²	GF	Sunken Lounge	13.35 m²	GF
Bathroom 1	5.65 m²	GF	Swimming Pool	50.53 m²	GF
Bathroom 2	5.65 m²	GF	TOTAL AREA	1289.53 m²	
Bedroom 1	21.99 m²	GF			

Main Building = FFL +0.000
= Site Contour Level +154.273

Carpark Level = FFL -4.880
= Site Contour Level +149.393

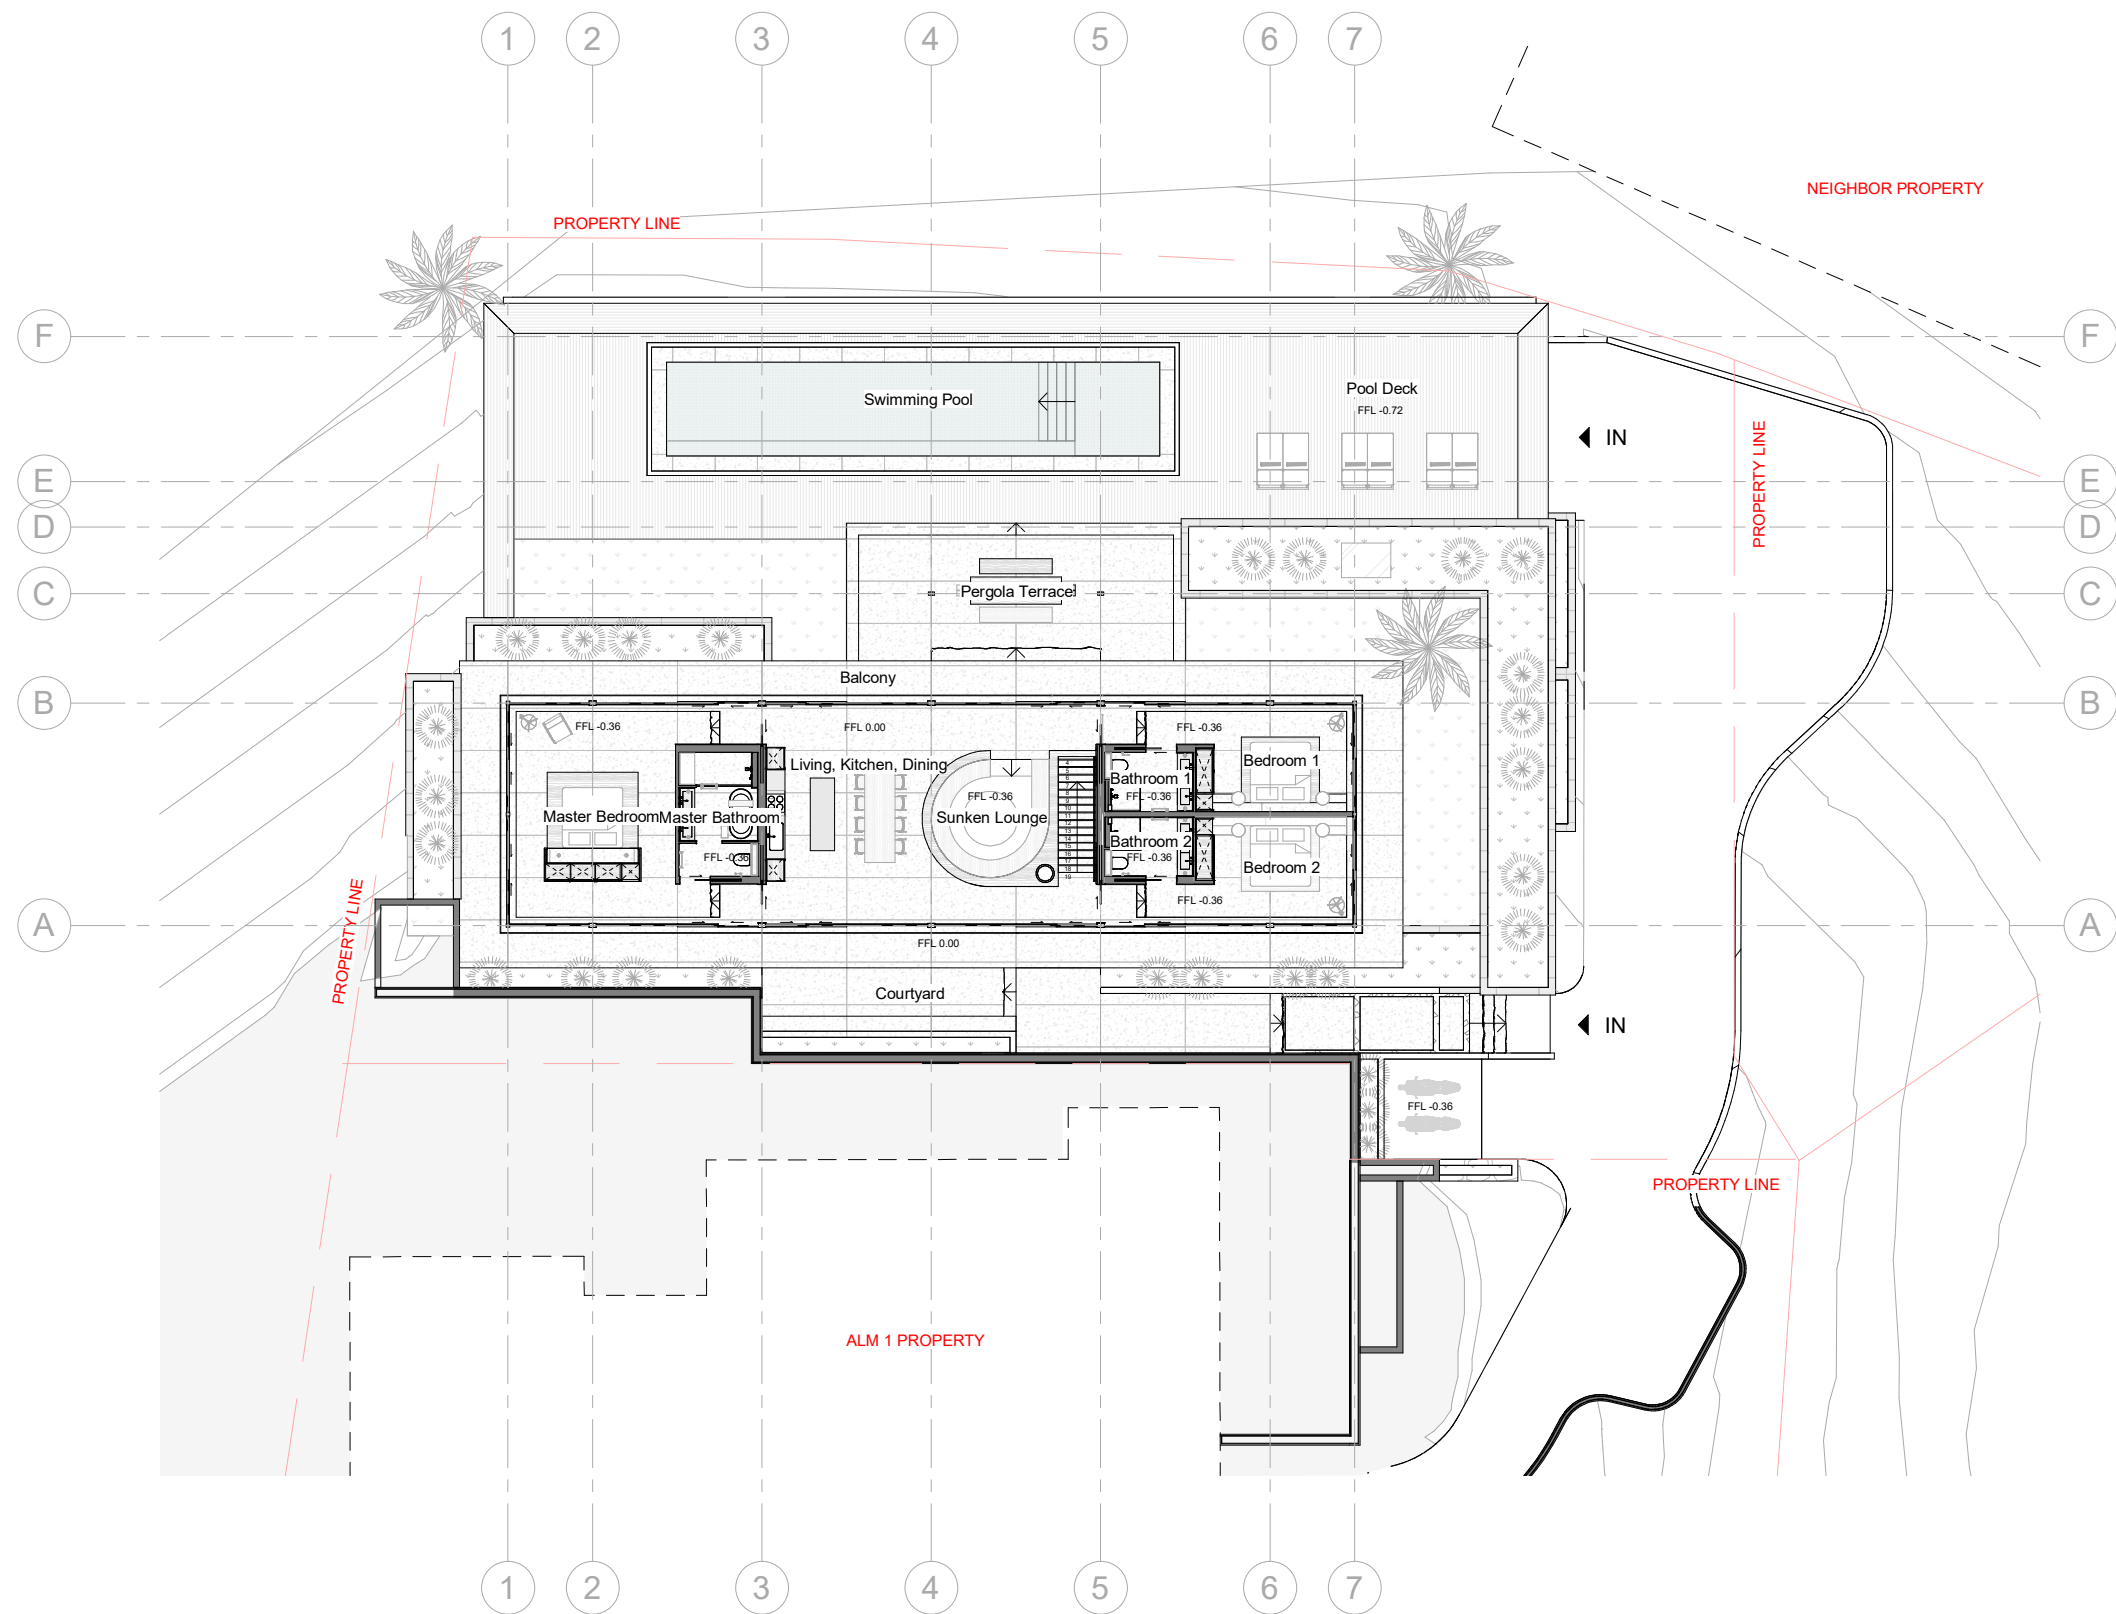


Site: Site Plan

Scale 1 : 250


Main Building = FFL +0.000
= Site Contour Level +154.273

Carpark Level = FFL -4.880
= Site Contour Level +149.393

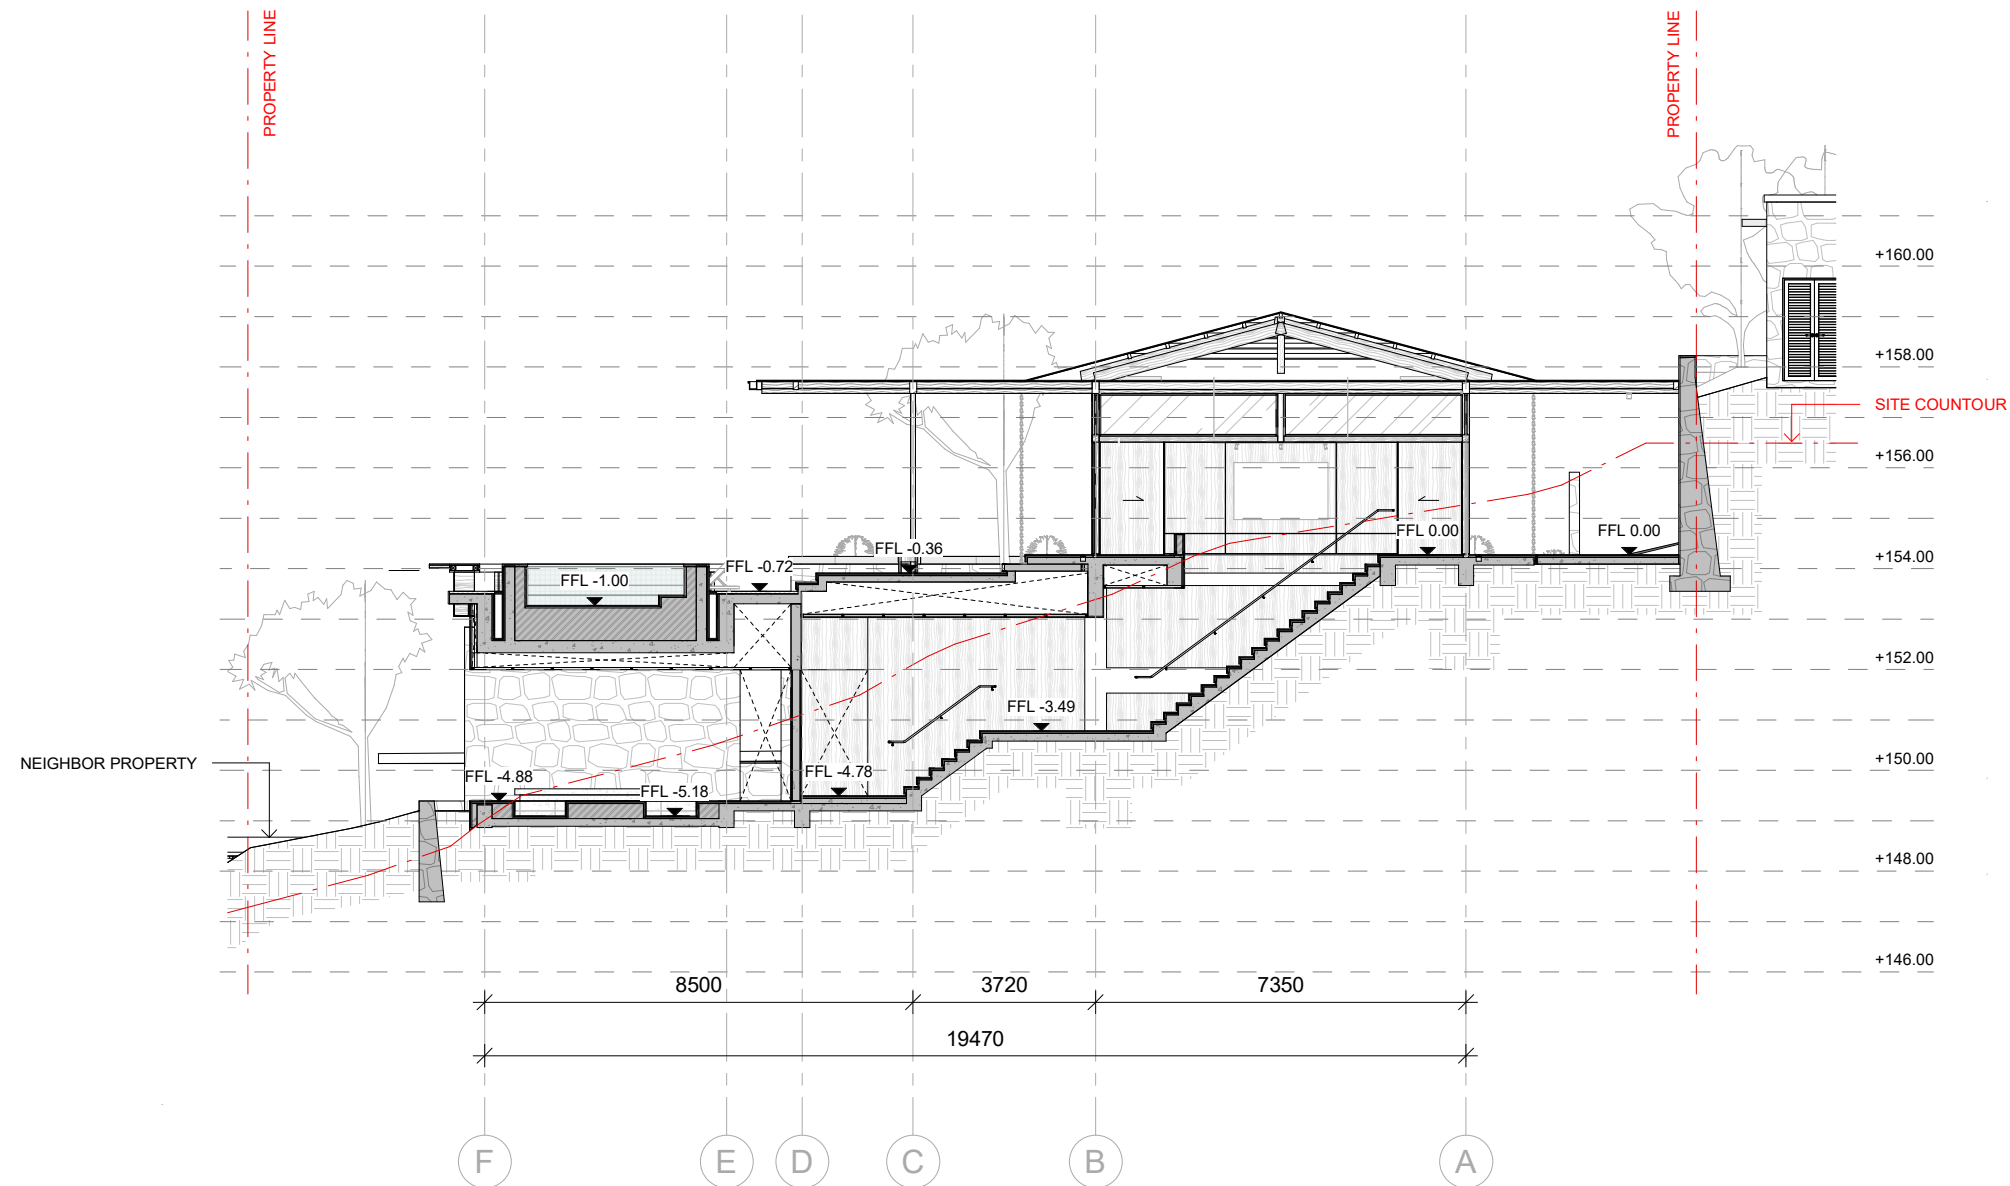

Section: Site Section


Scale 1 : 150

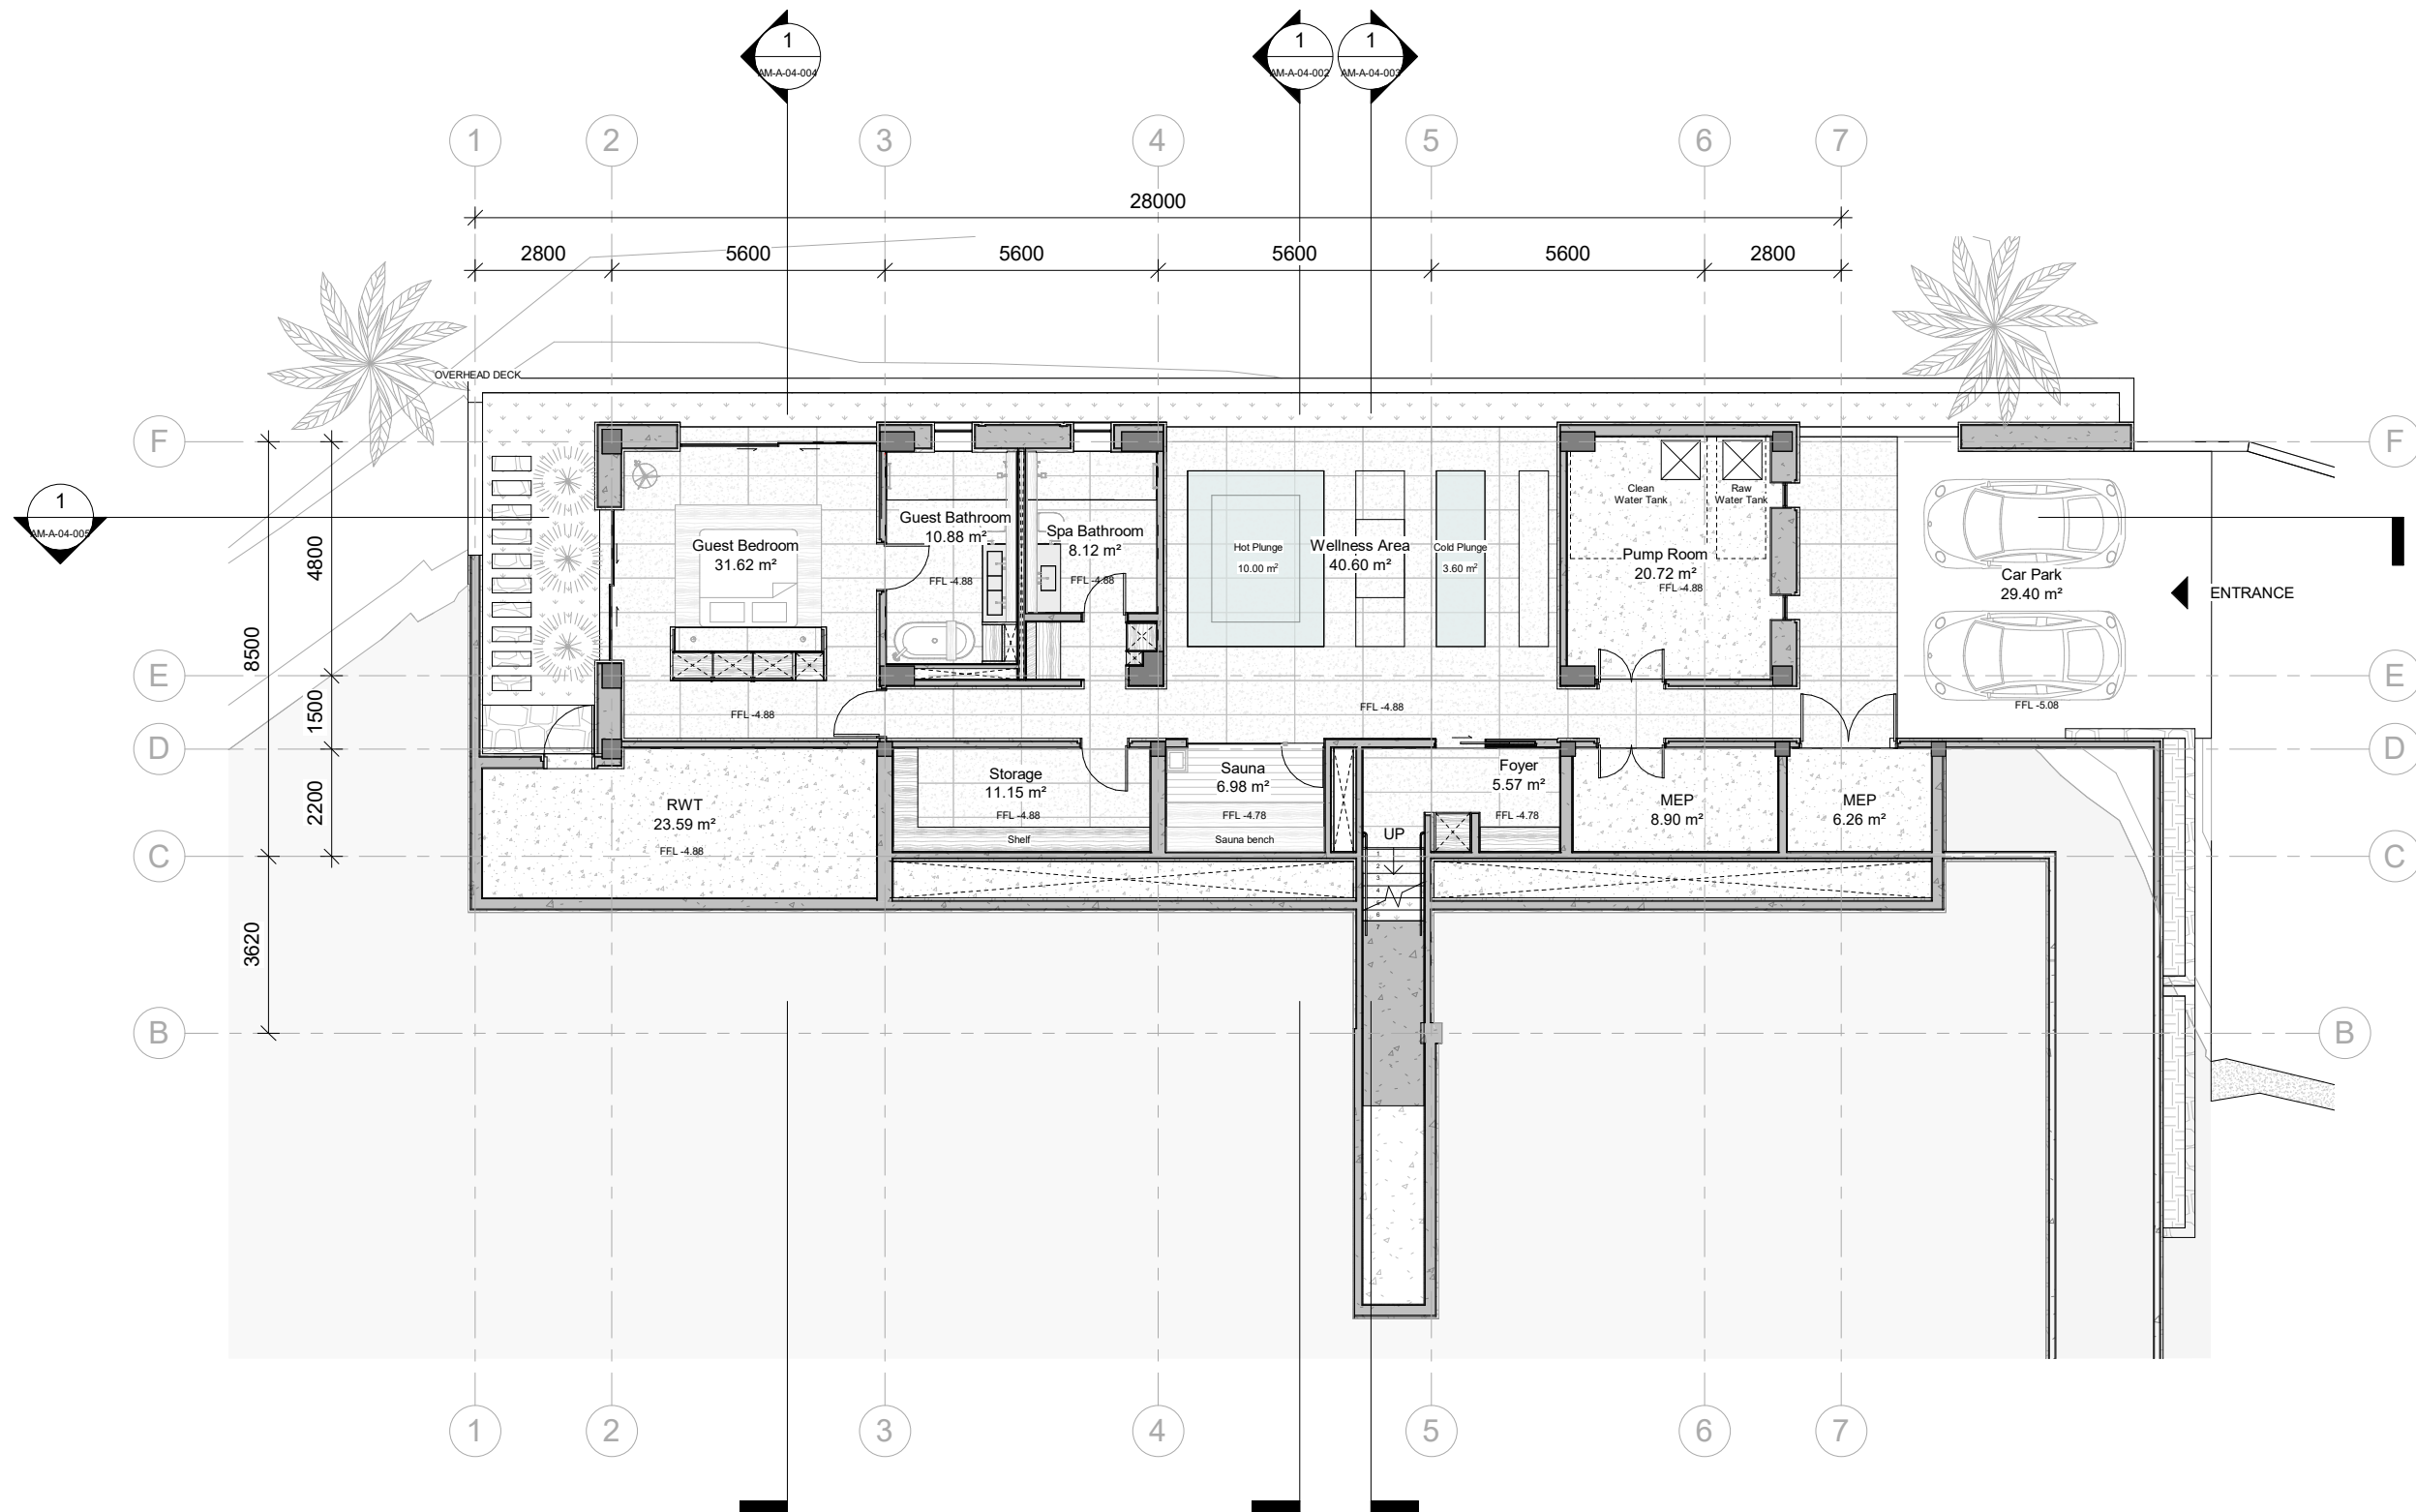

Floor Plan: B1 Plan

Scale 1:150


1

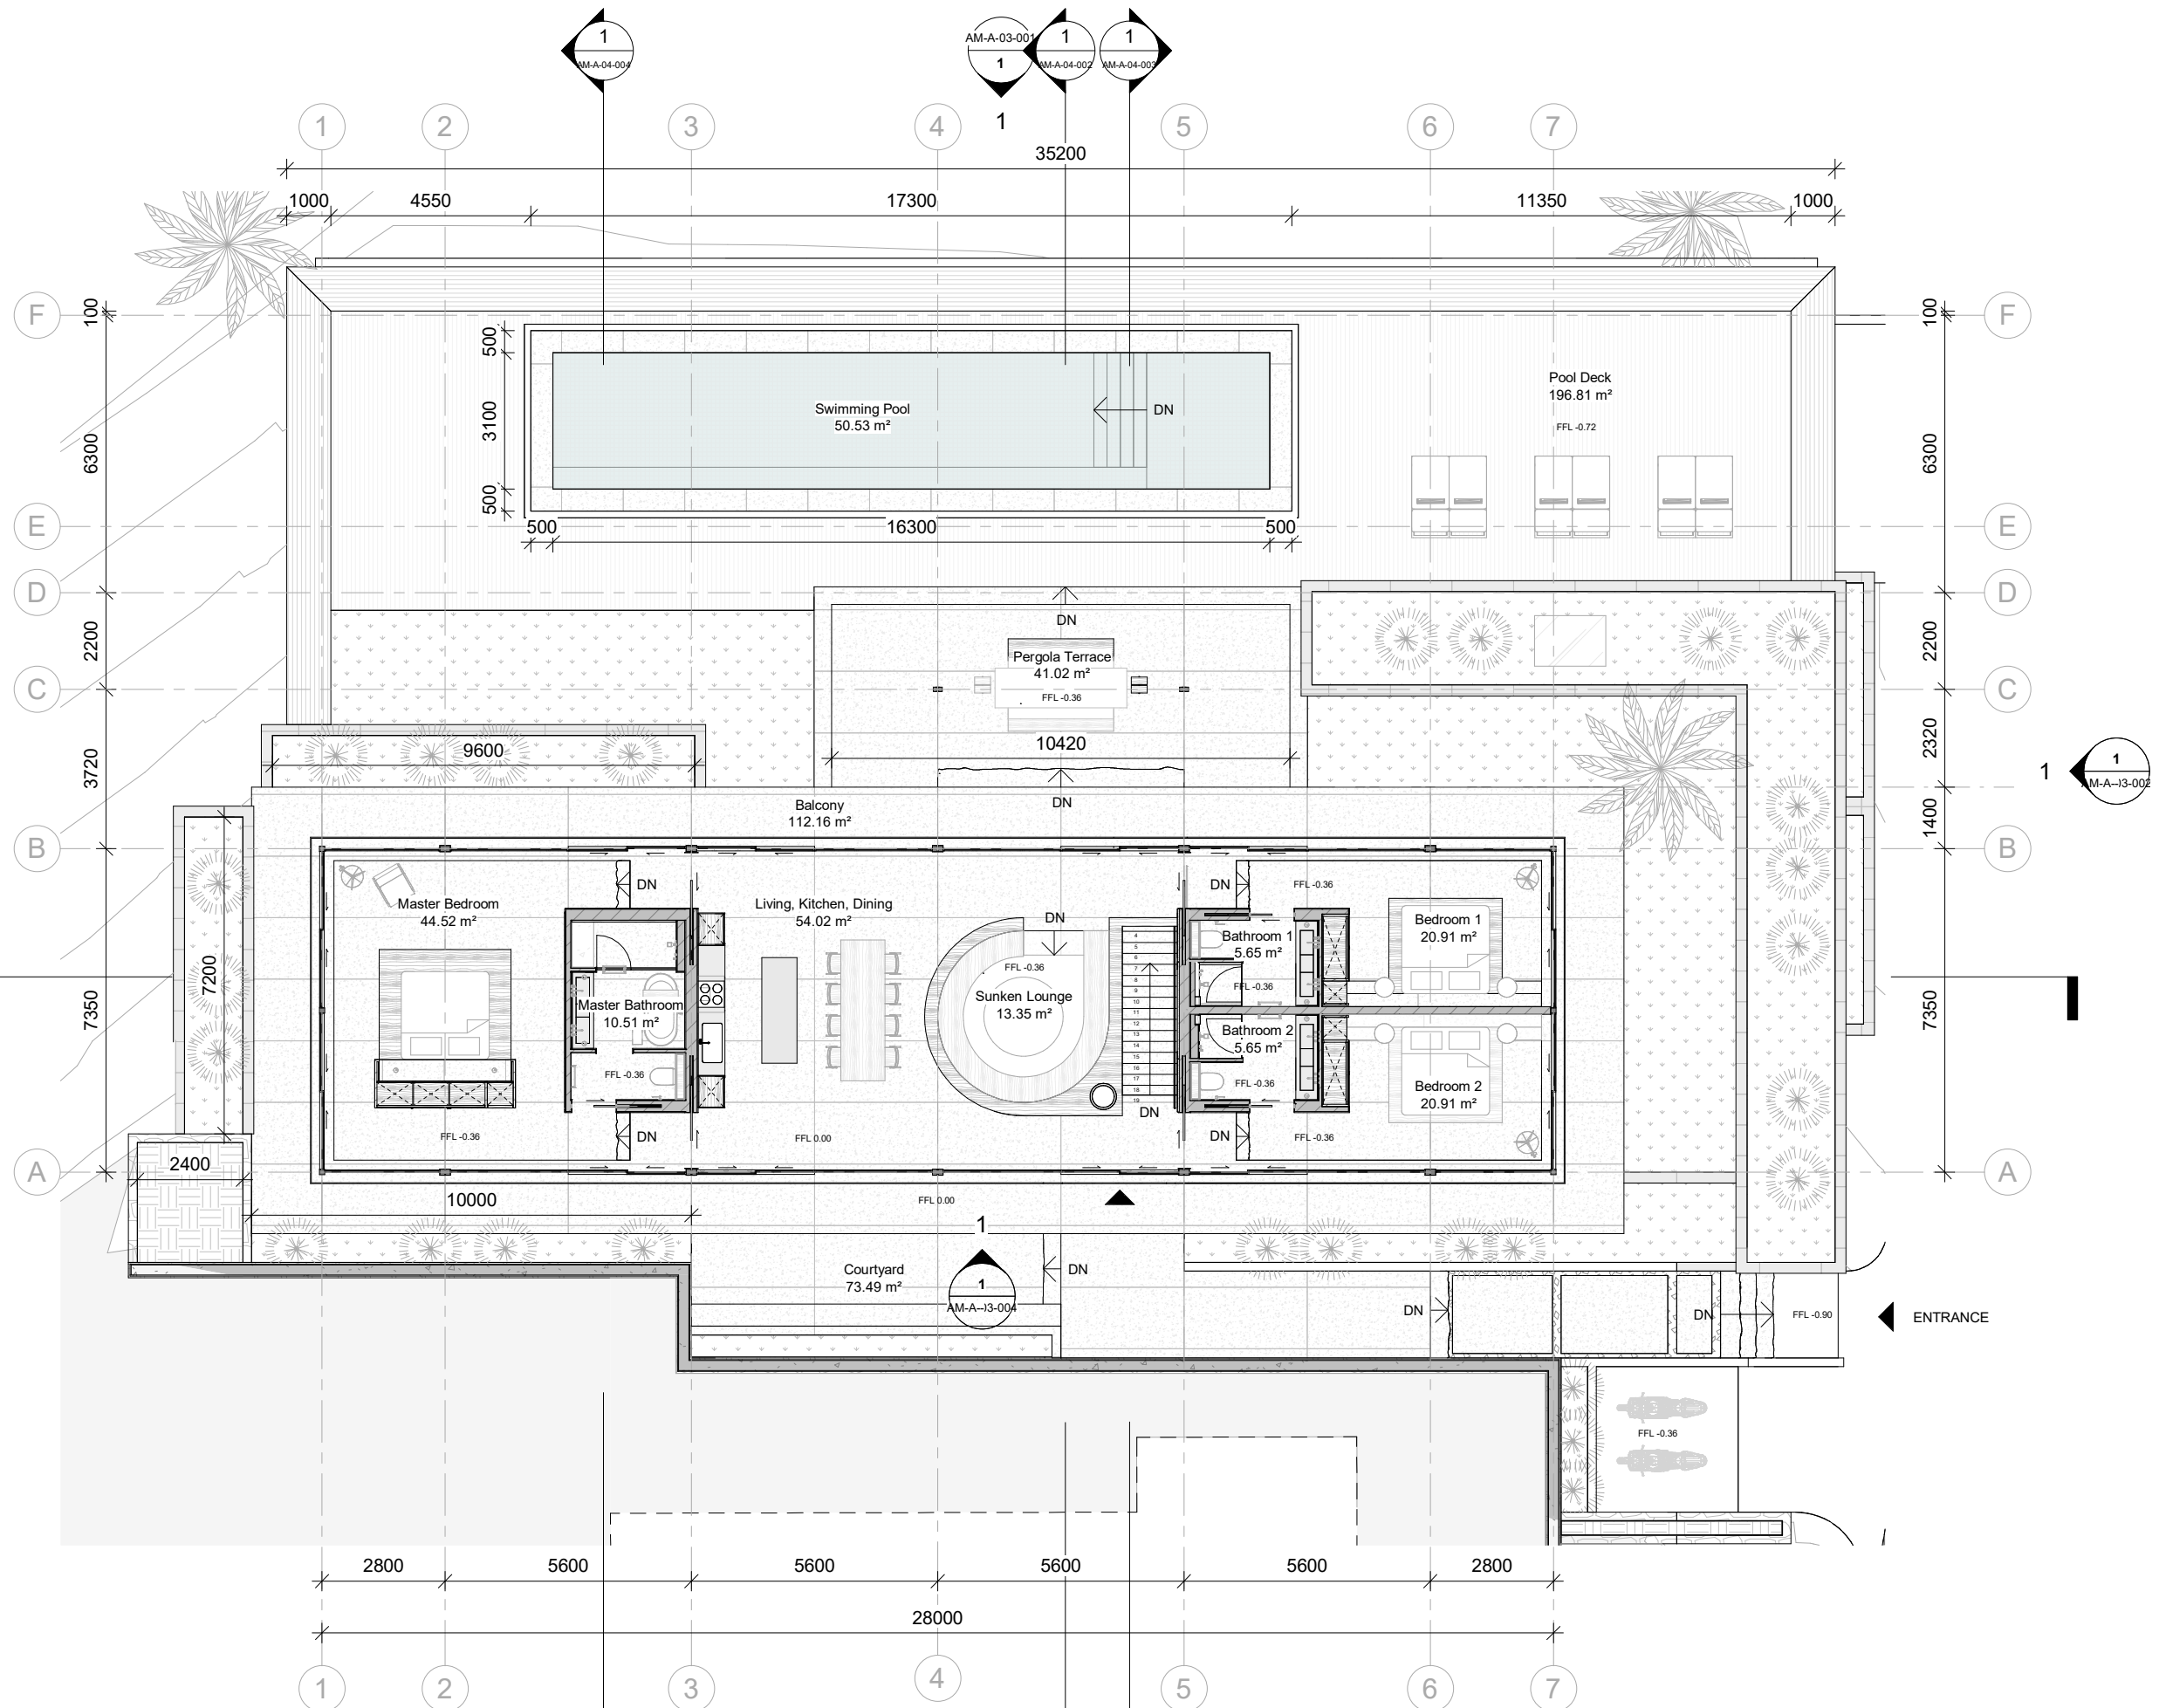

Floor Plan: GF Plan

Scale 1 : 150


1

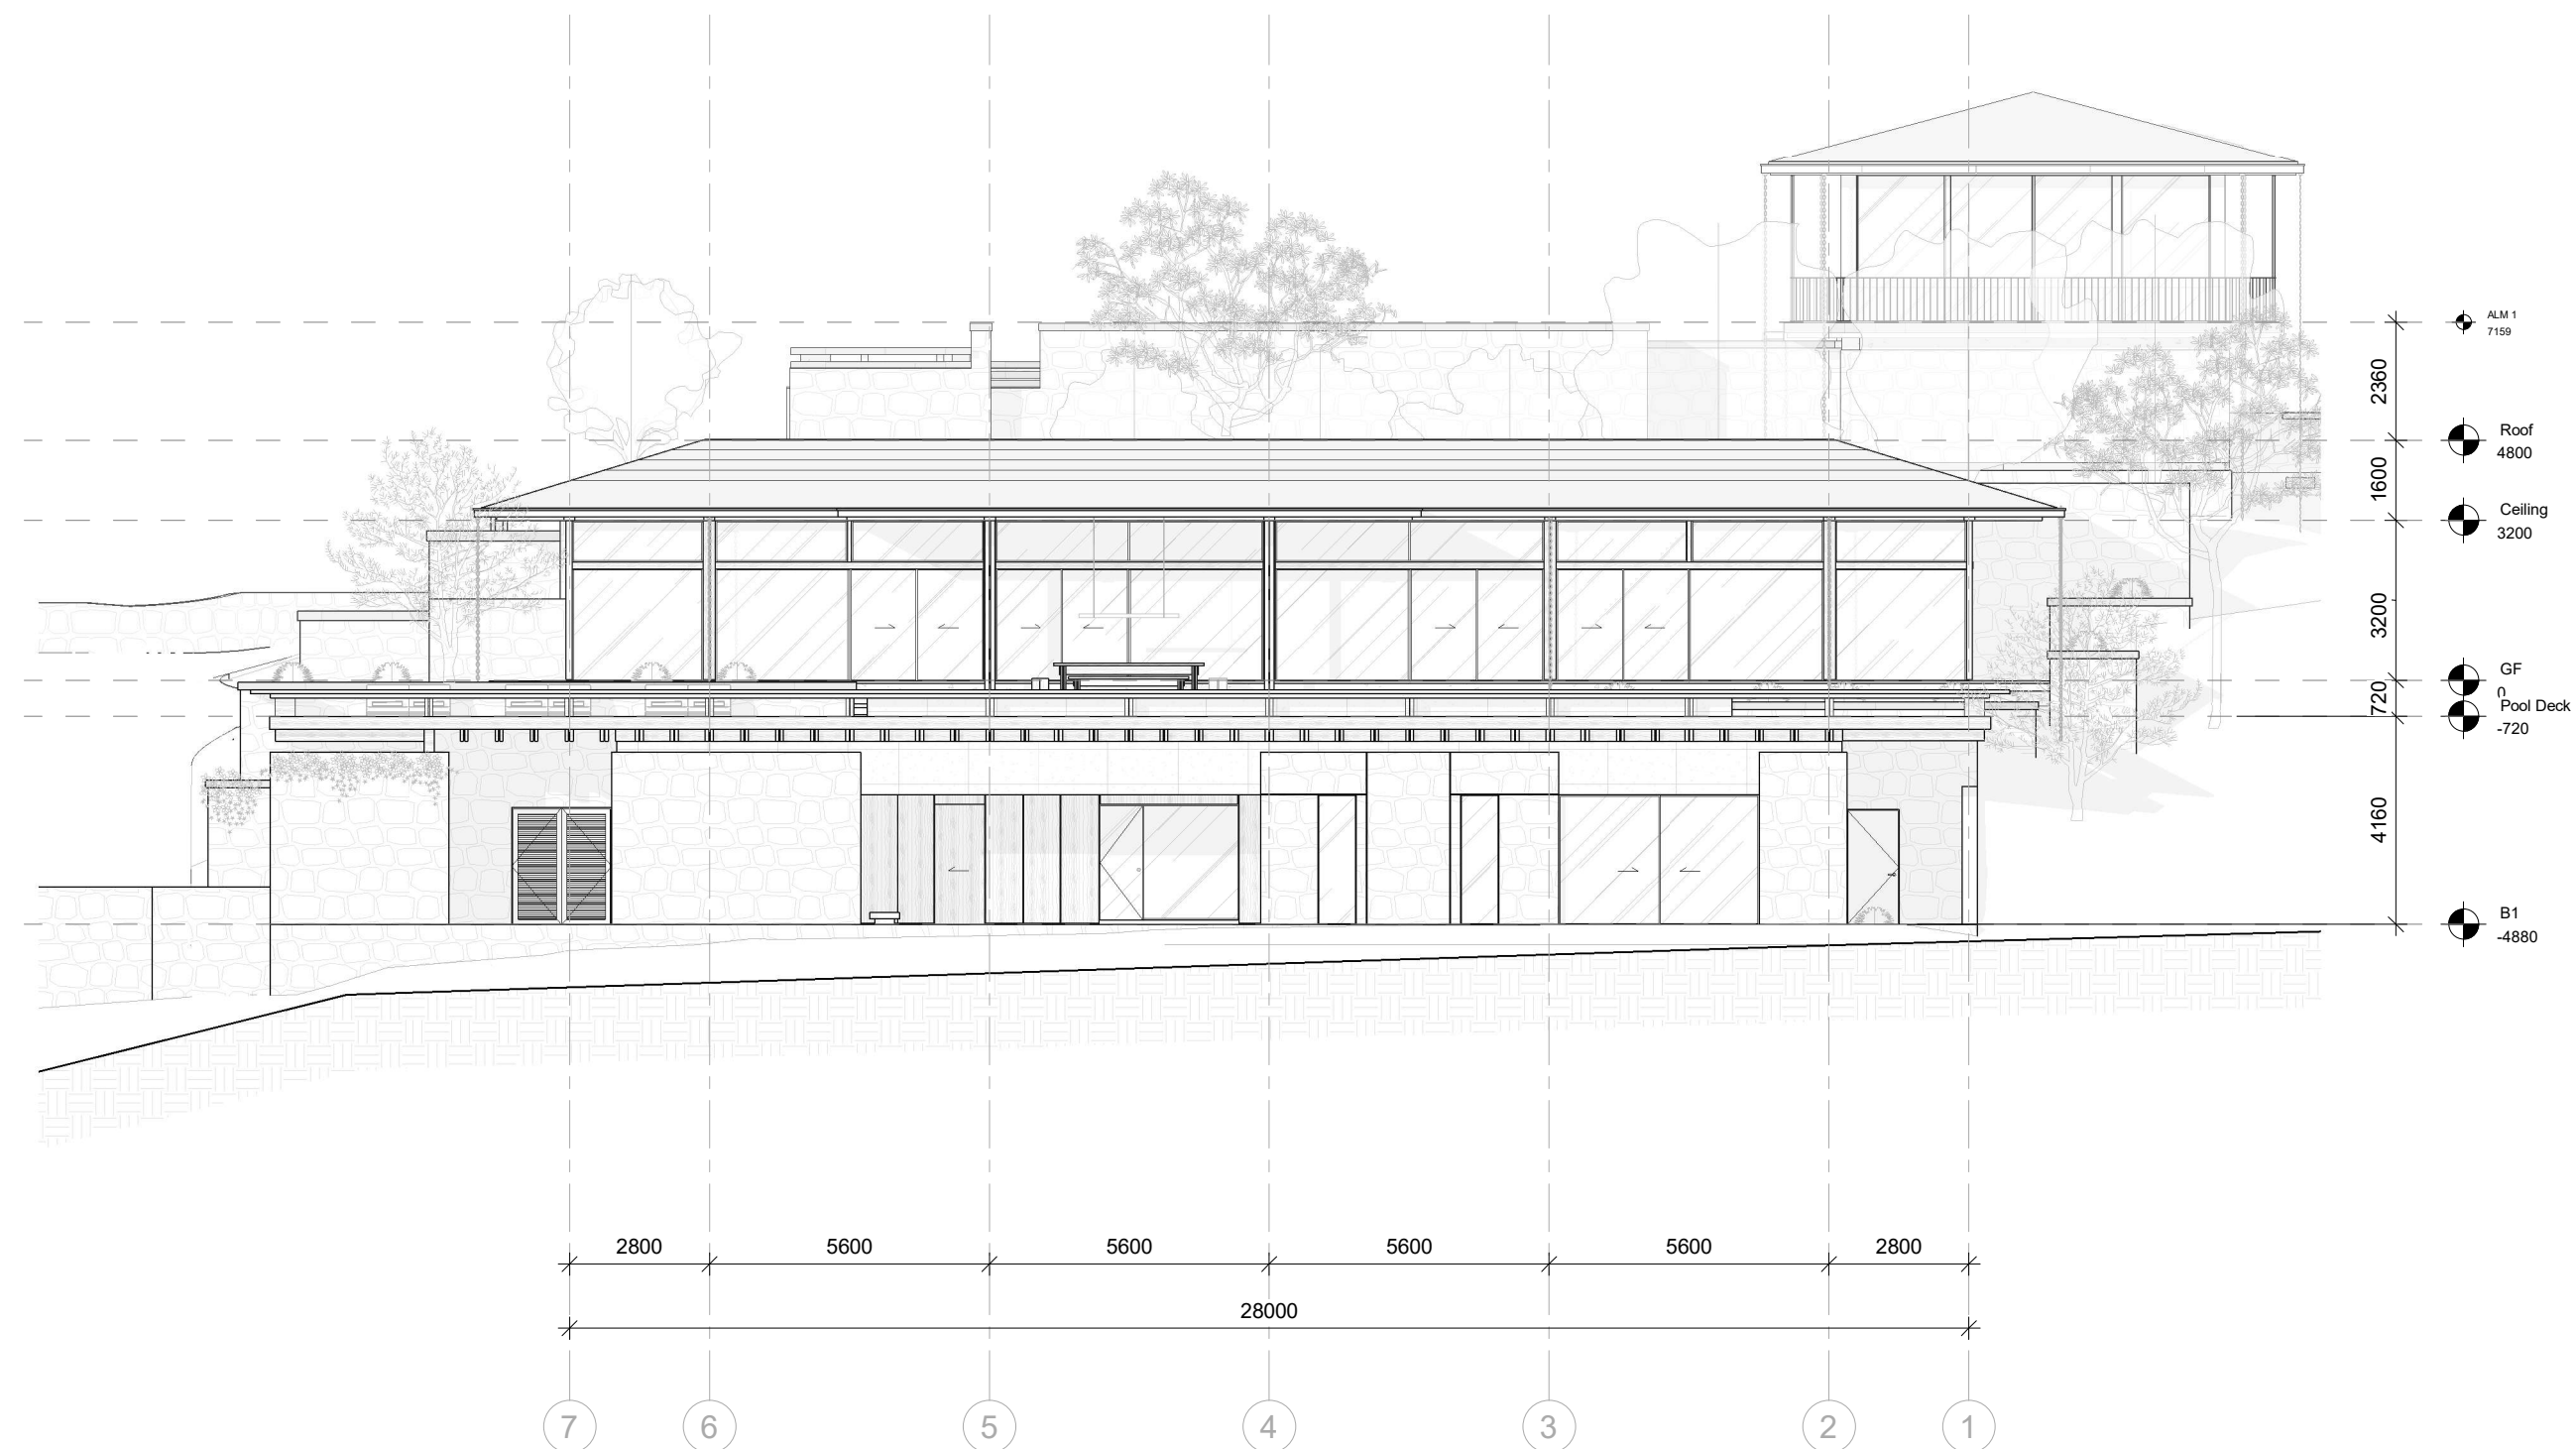

Building Elevation: A

Scale 1 : 150

1
AM-A-02-002

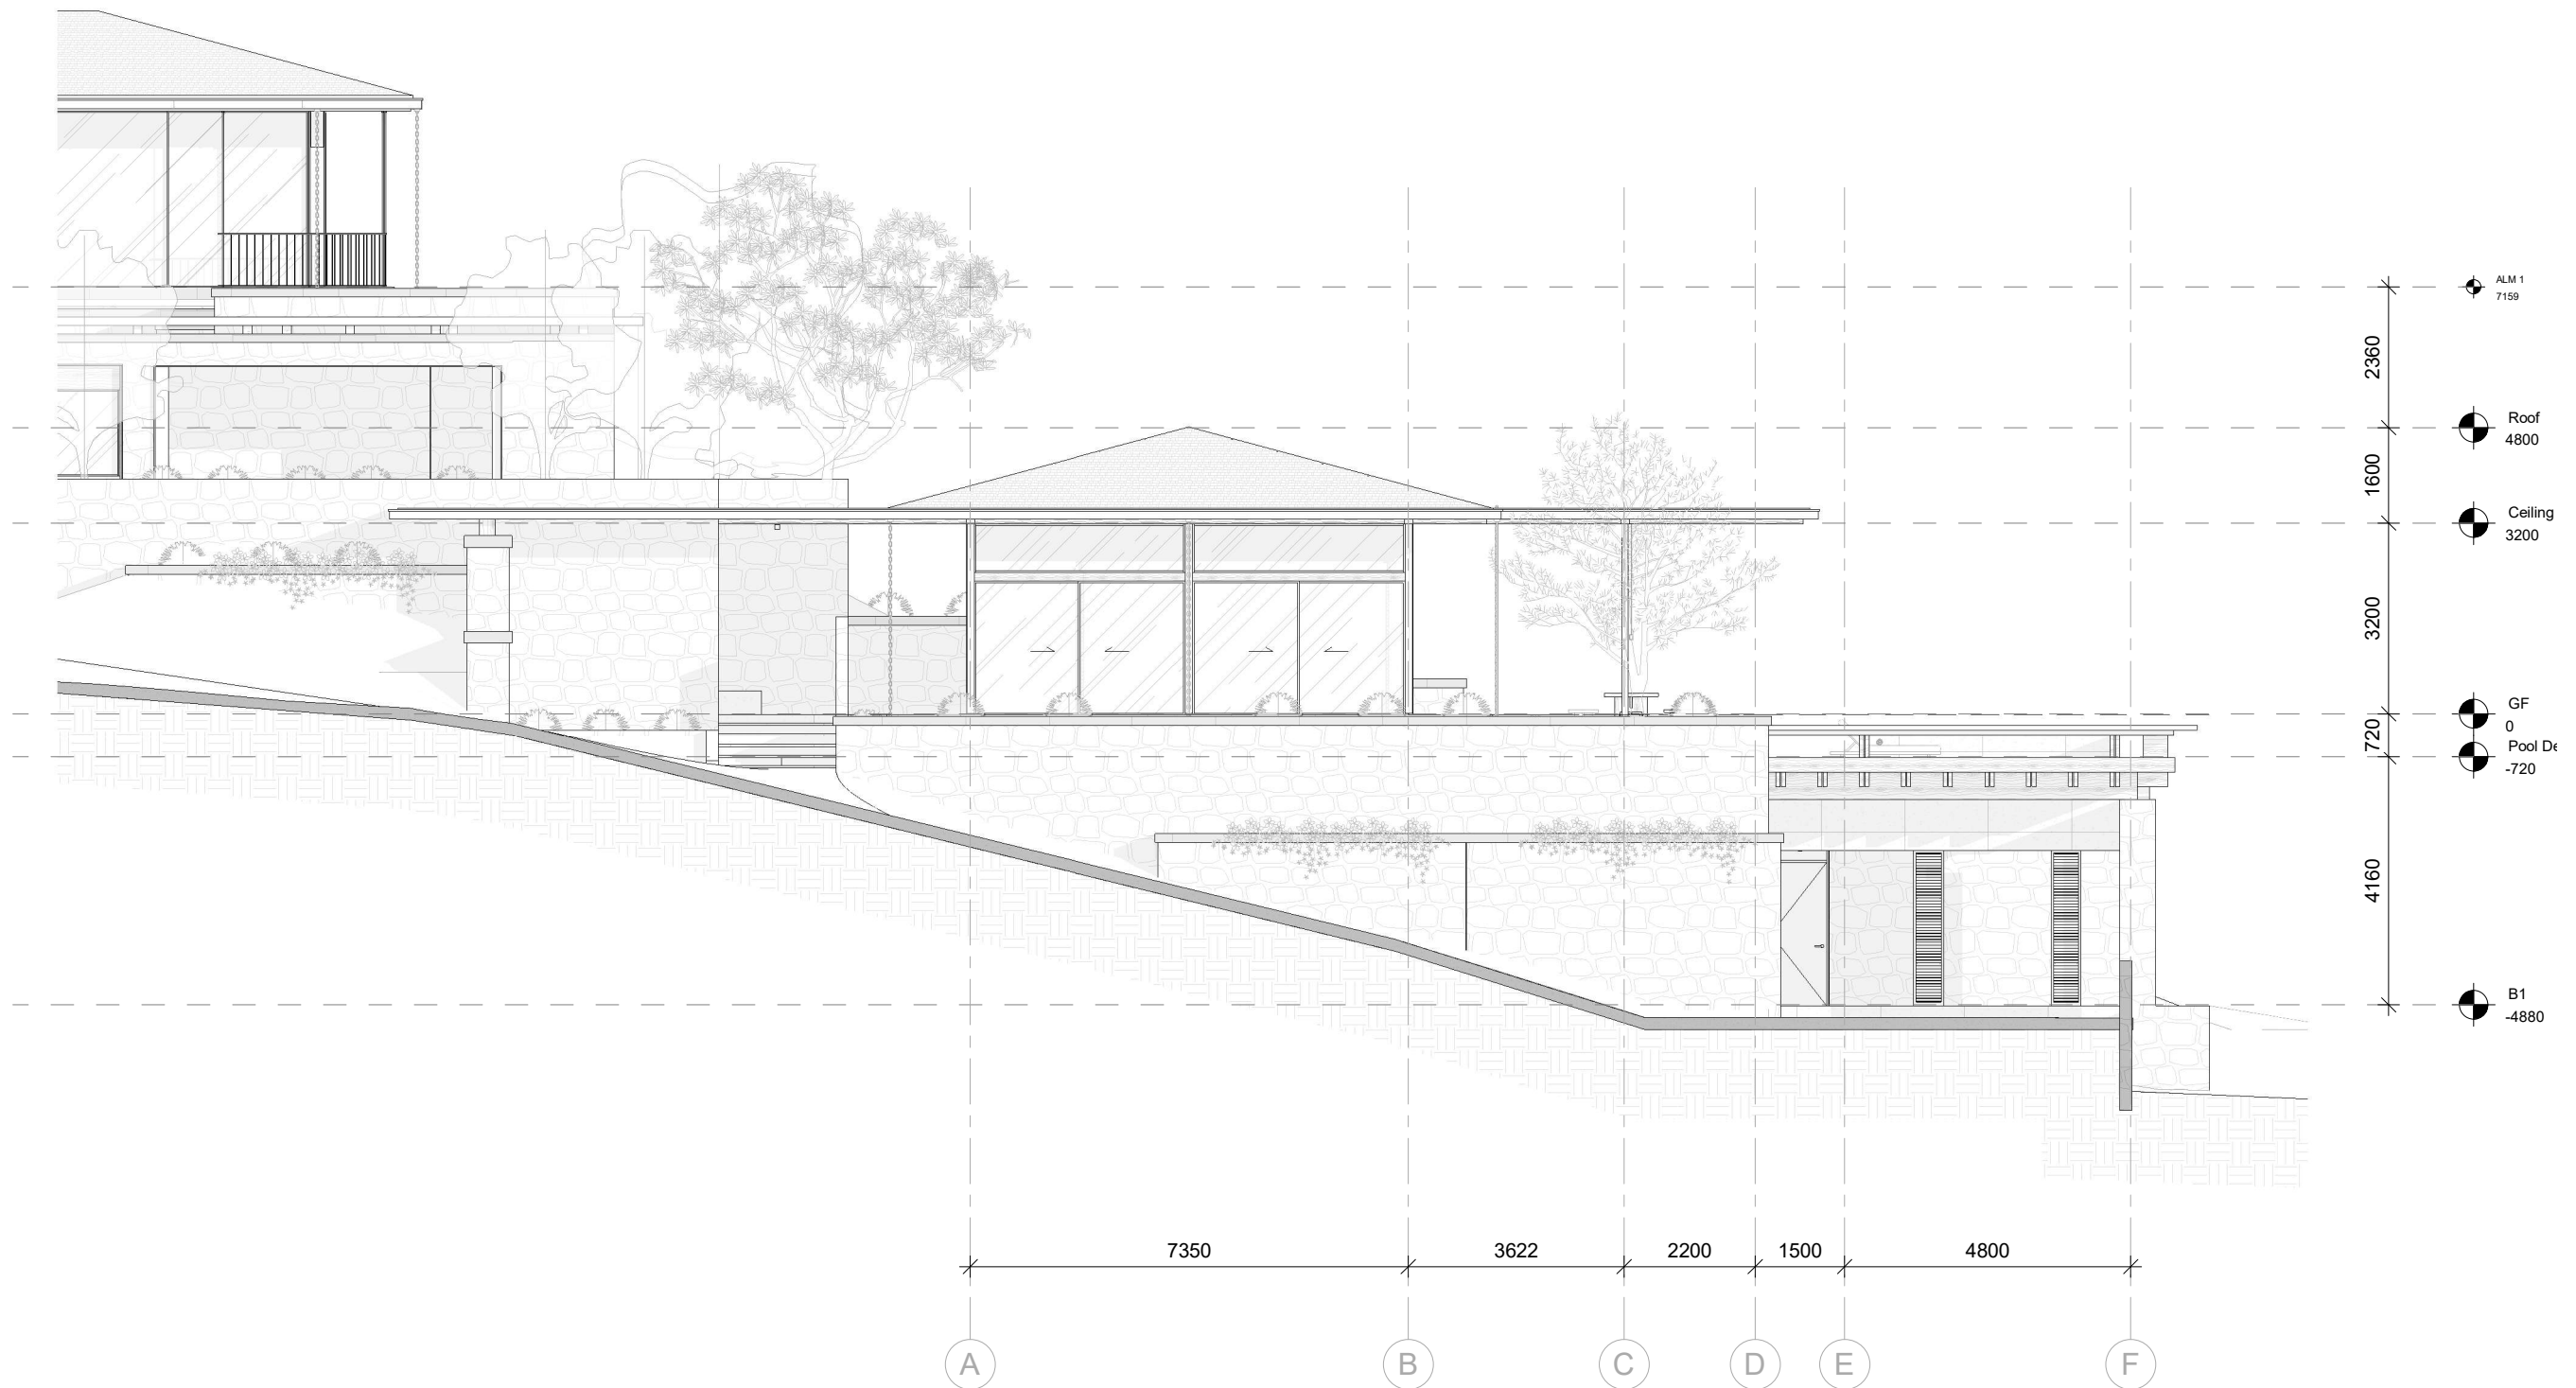

Building Elevation: B


Scale 1 : 120



Building Elevation: C


Scale 1 : 120


1
AM-A-02-002

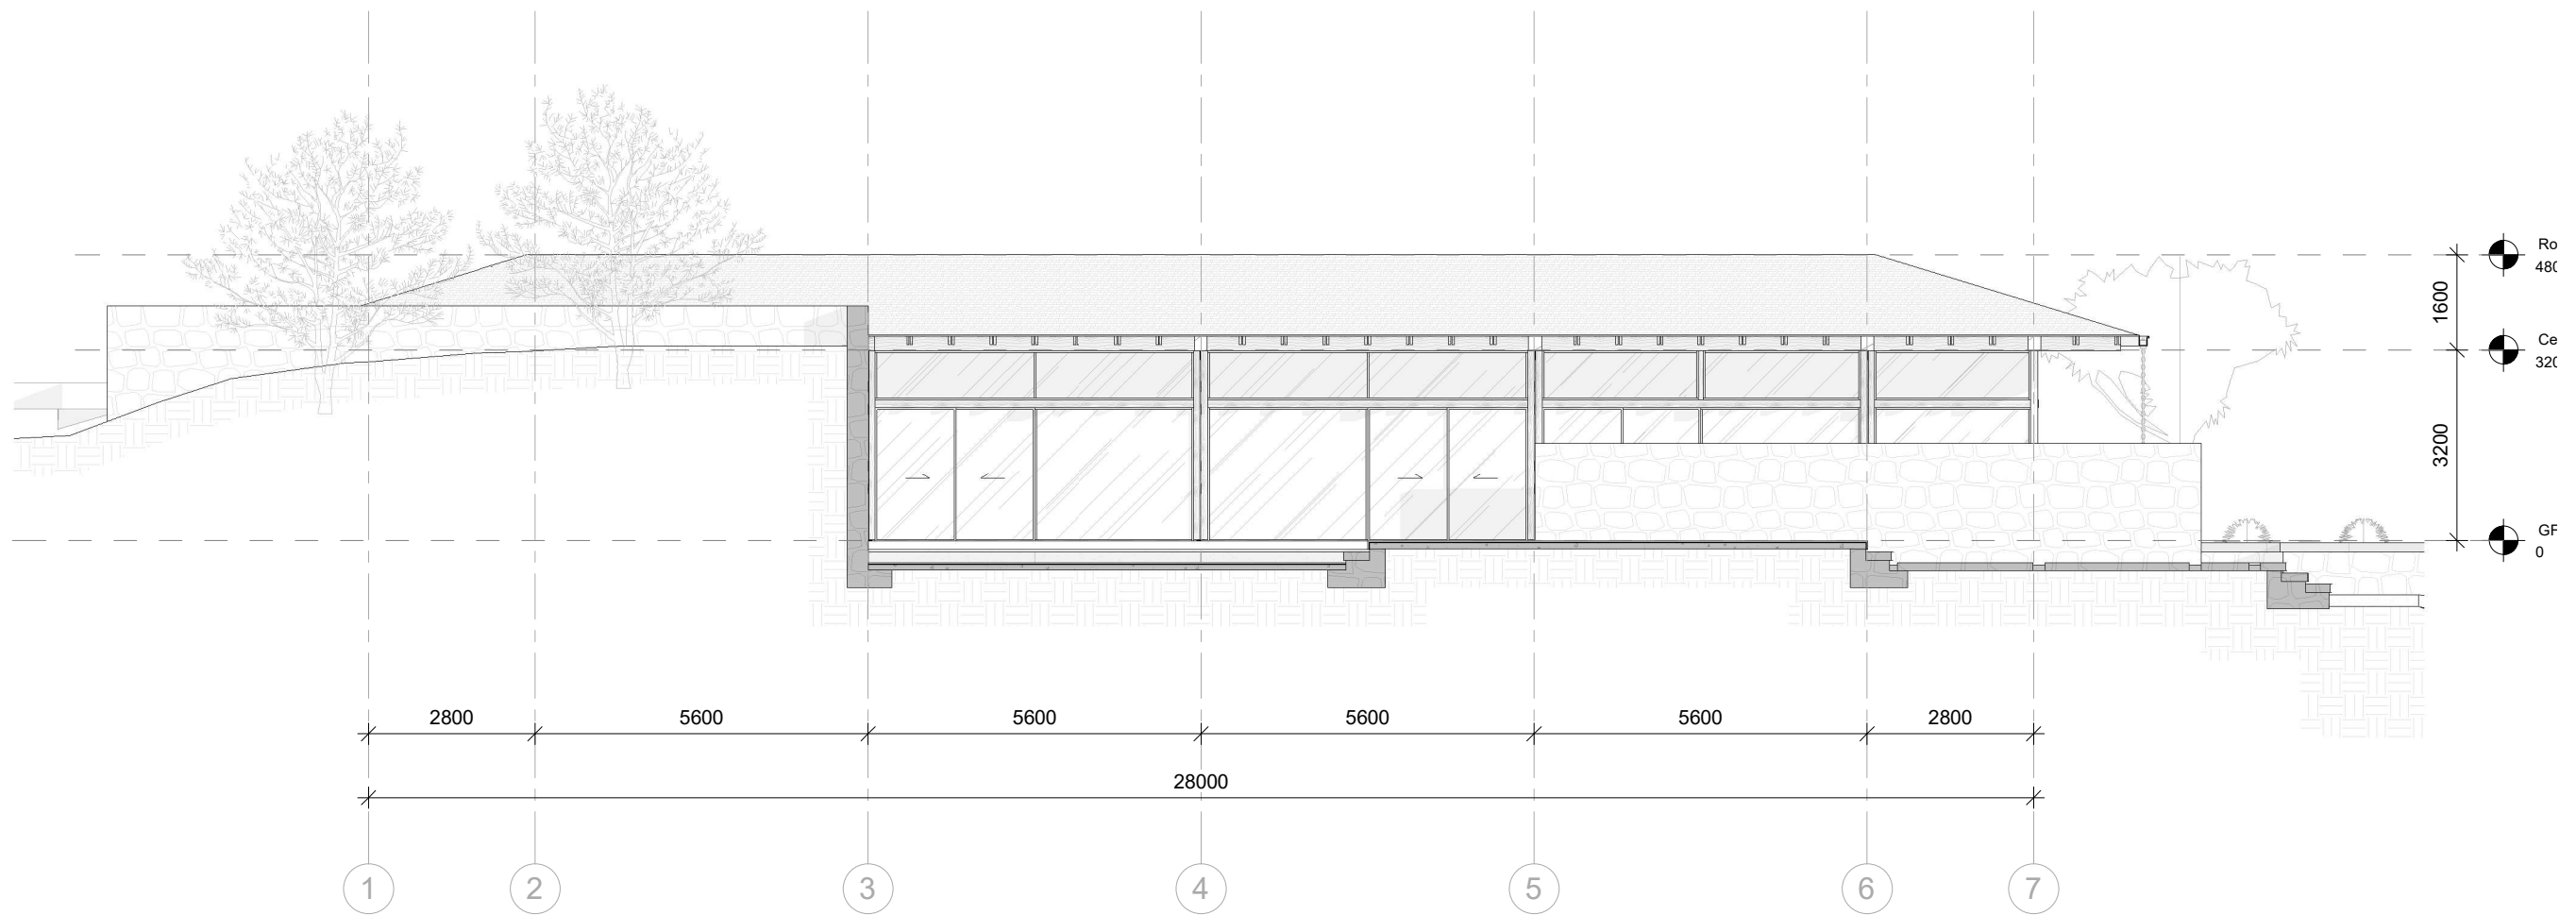

Building Elevation: D

Scale 1 : 120

 


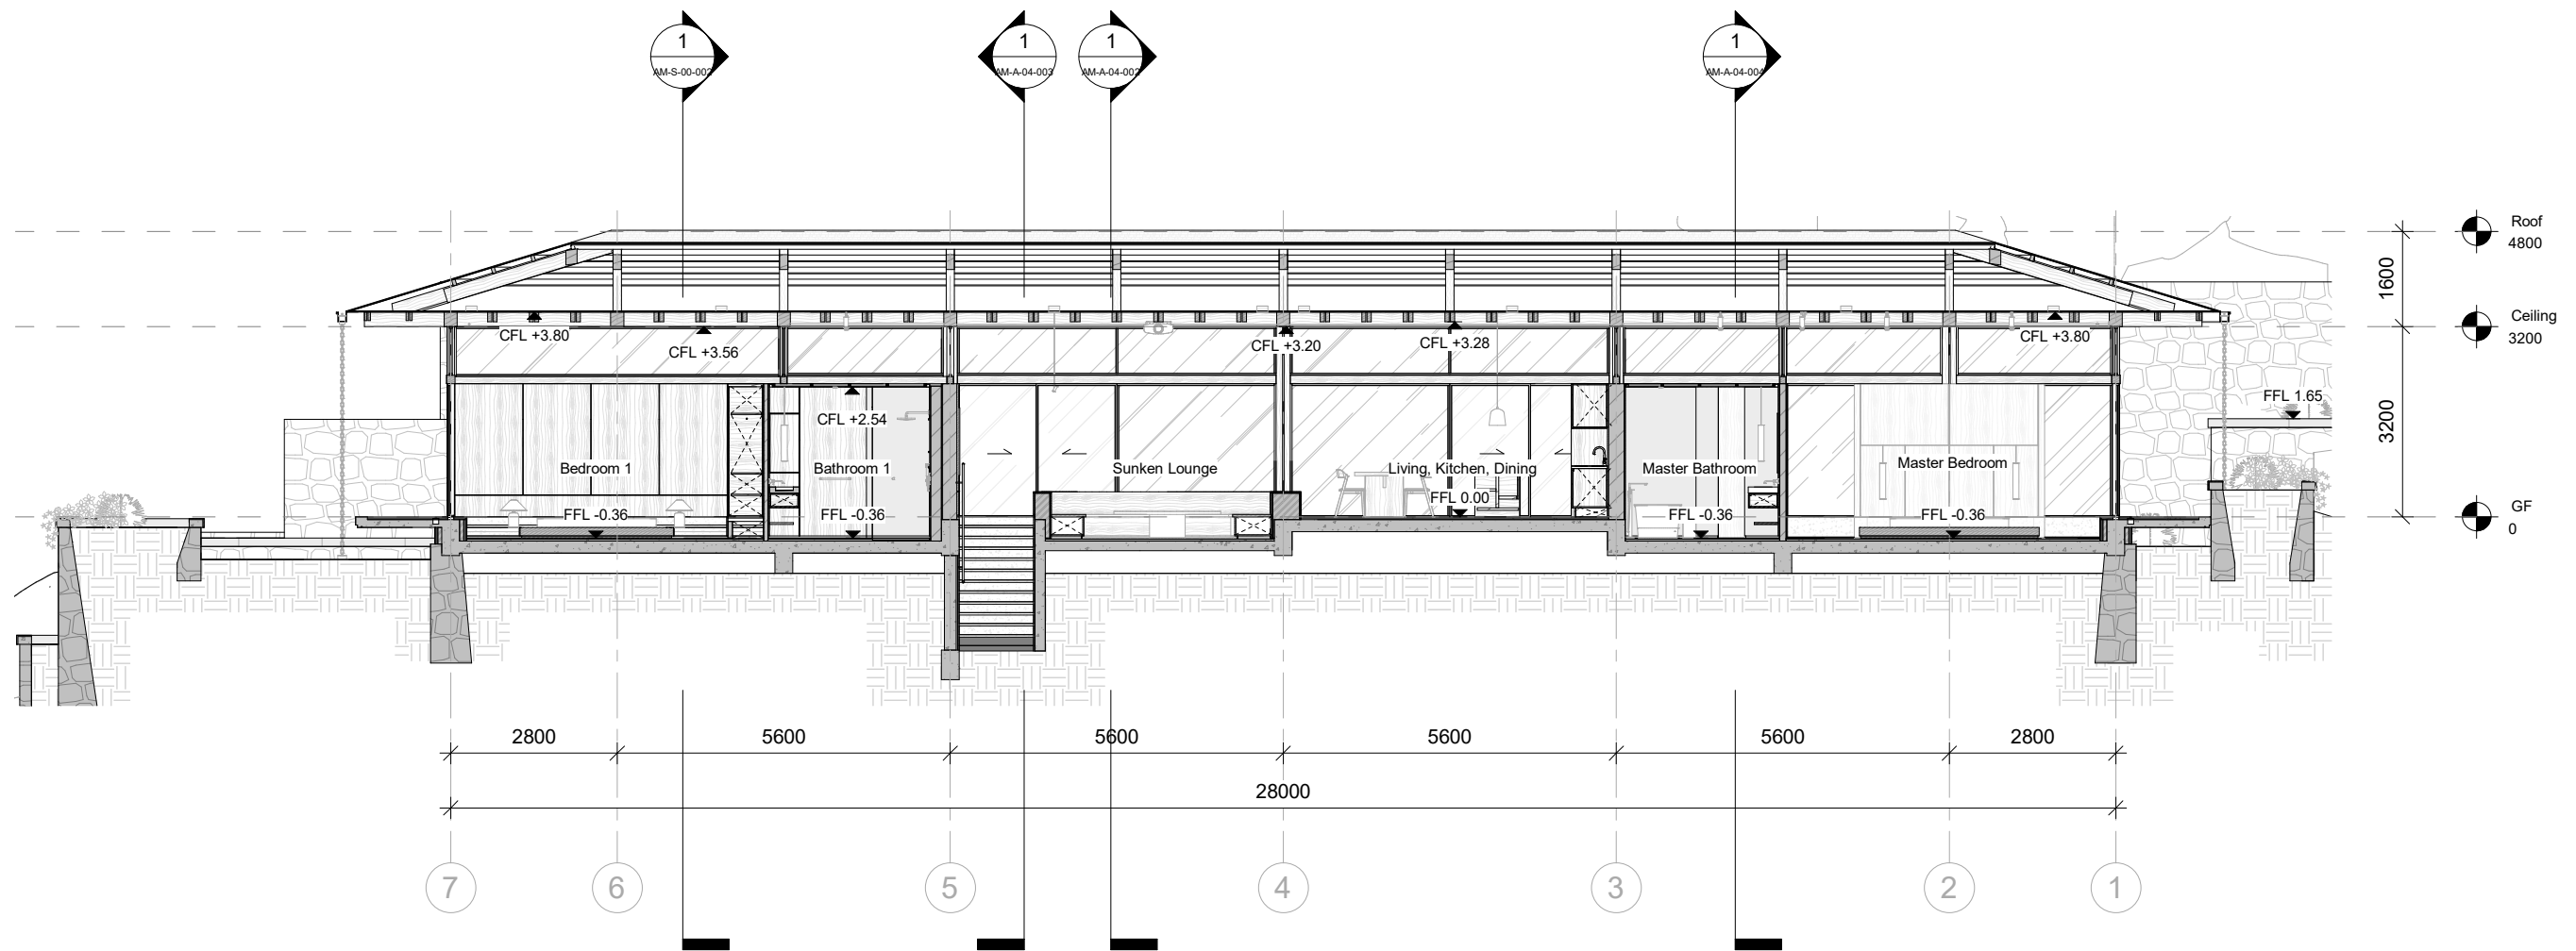

Section: Section 01

Scale 1 : 120




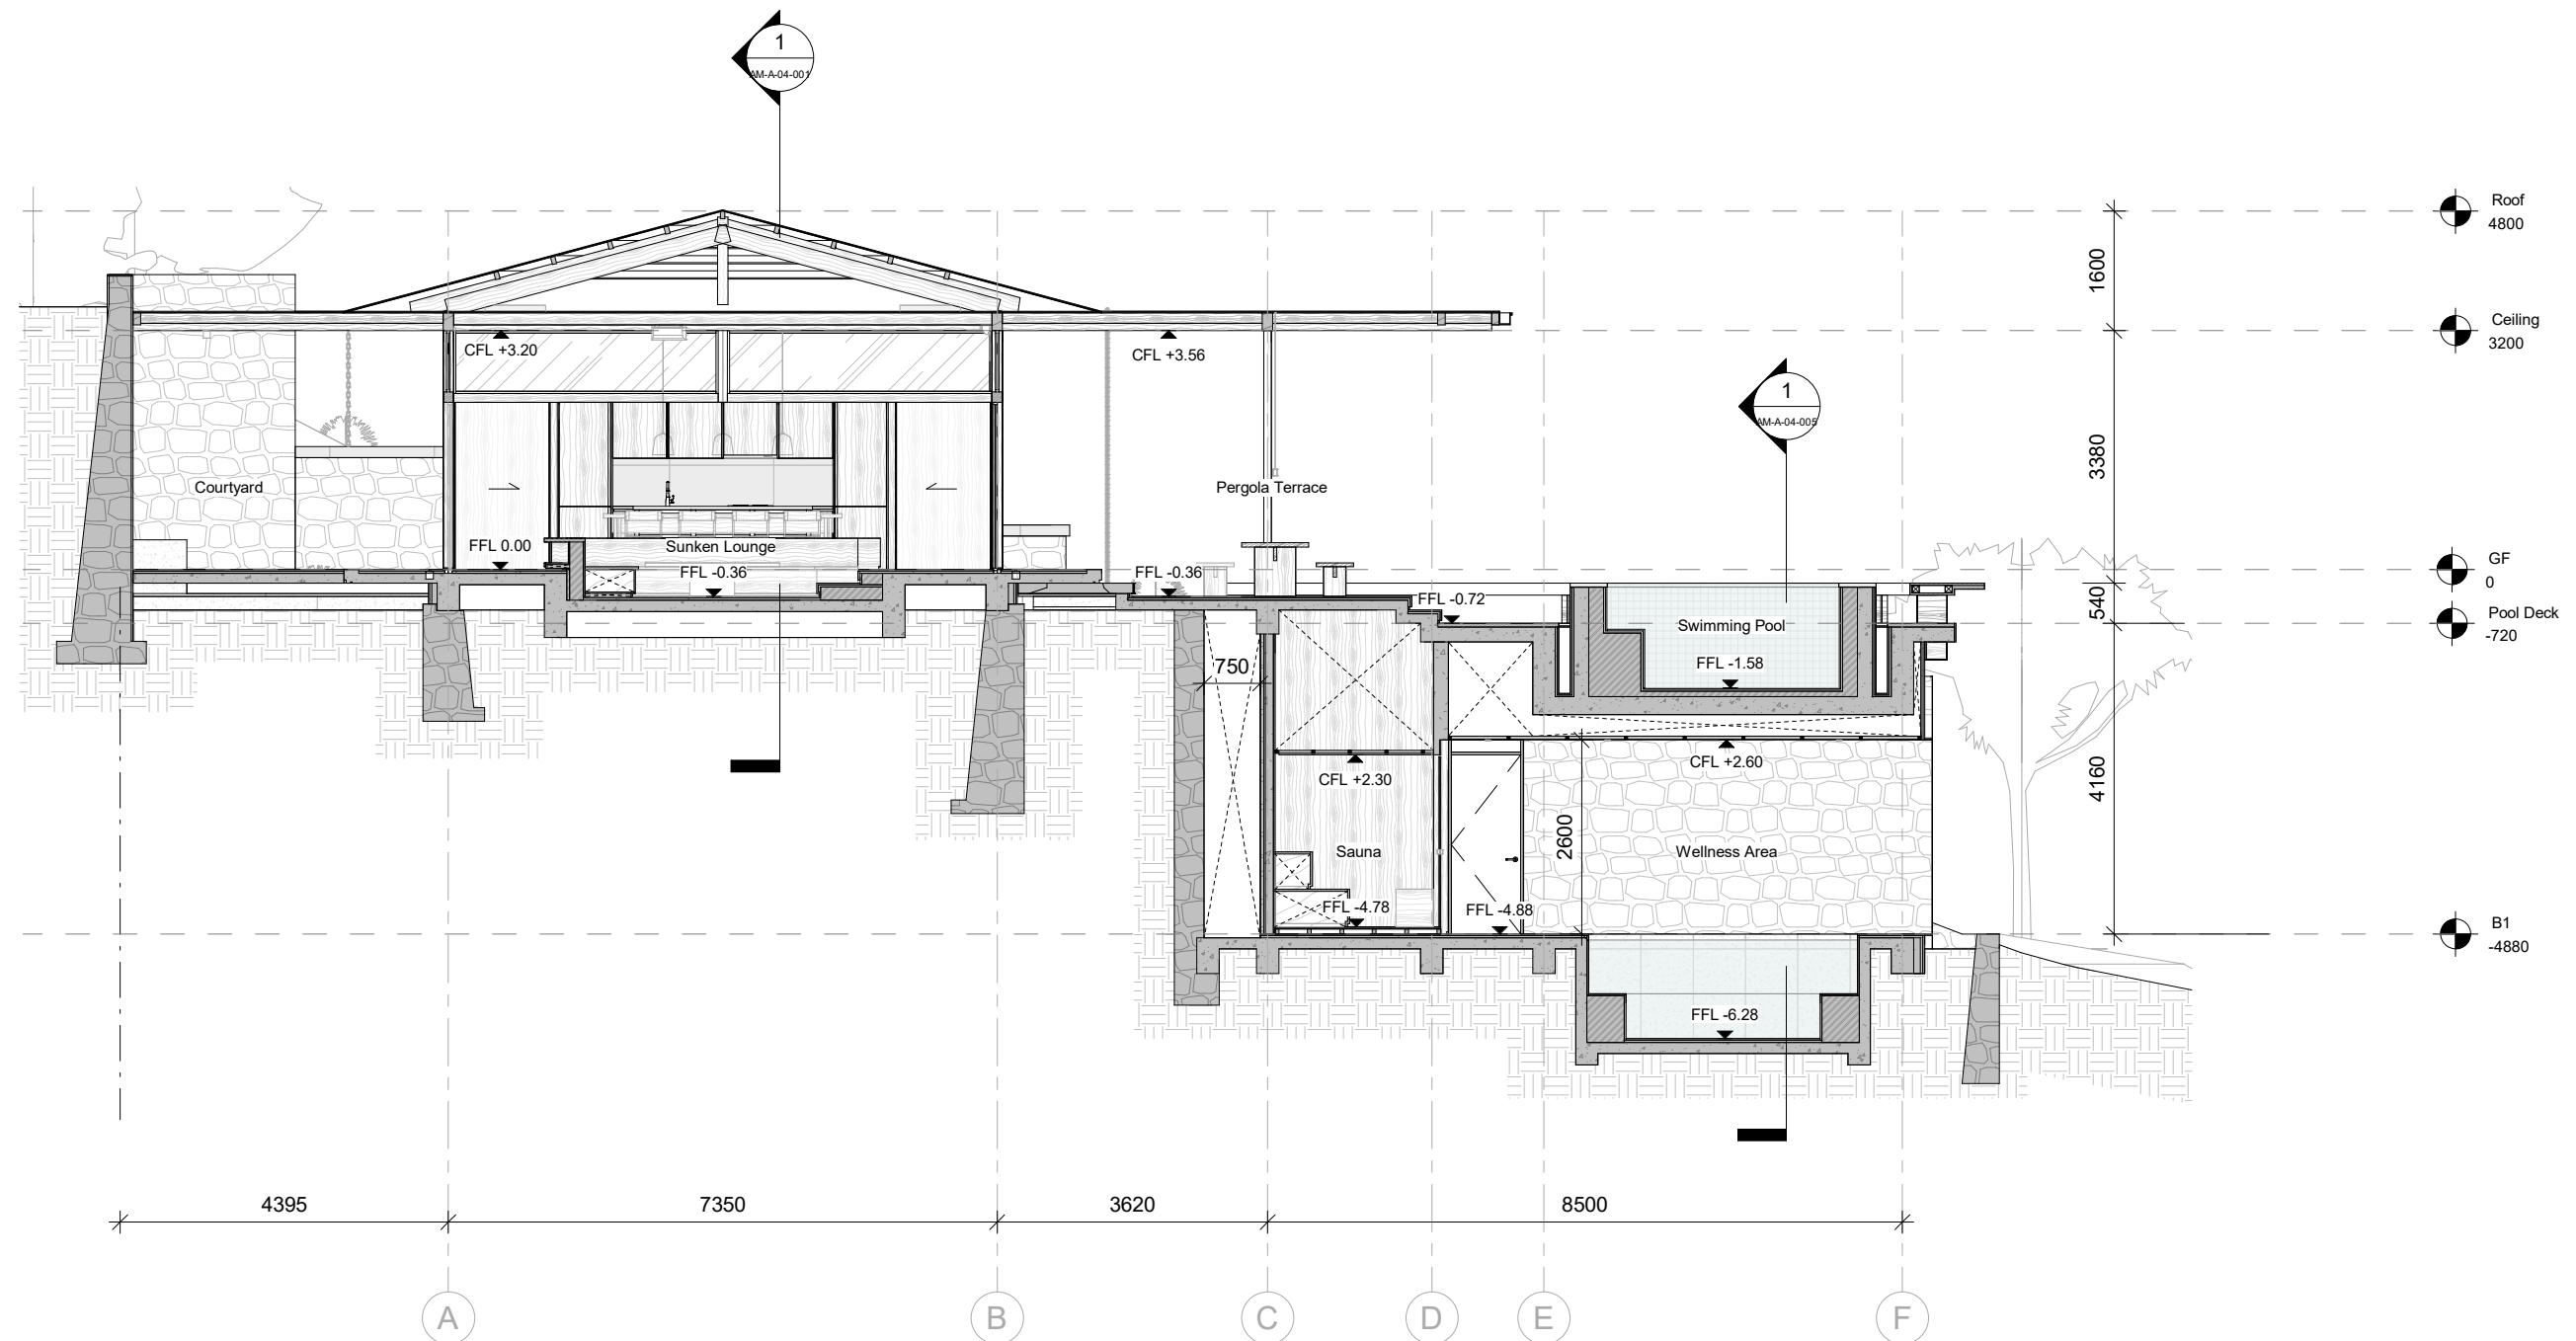

Section: Section 02


Scale 1 : 100




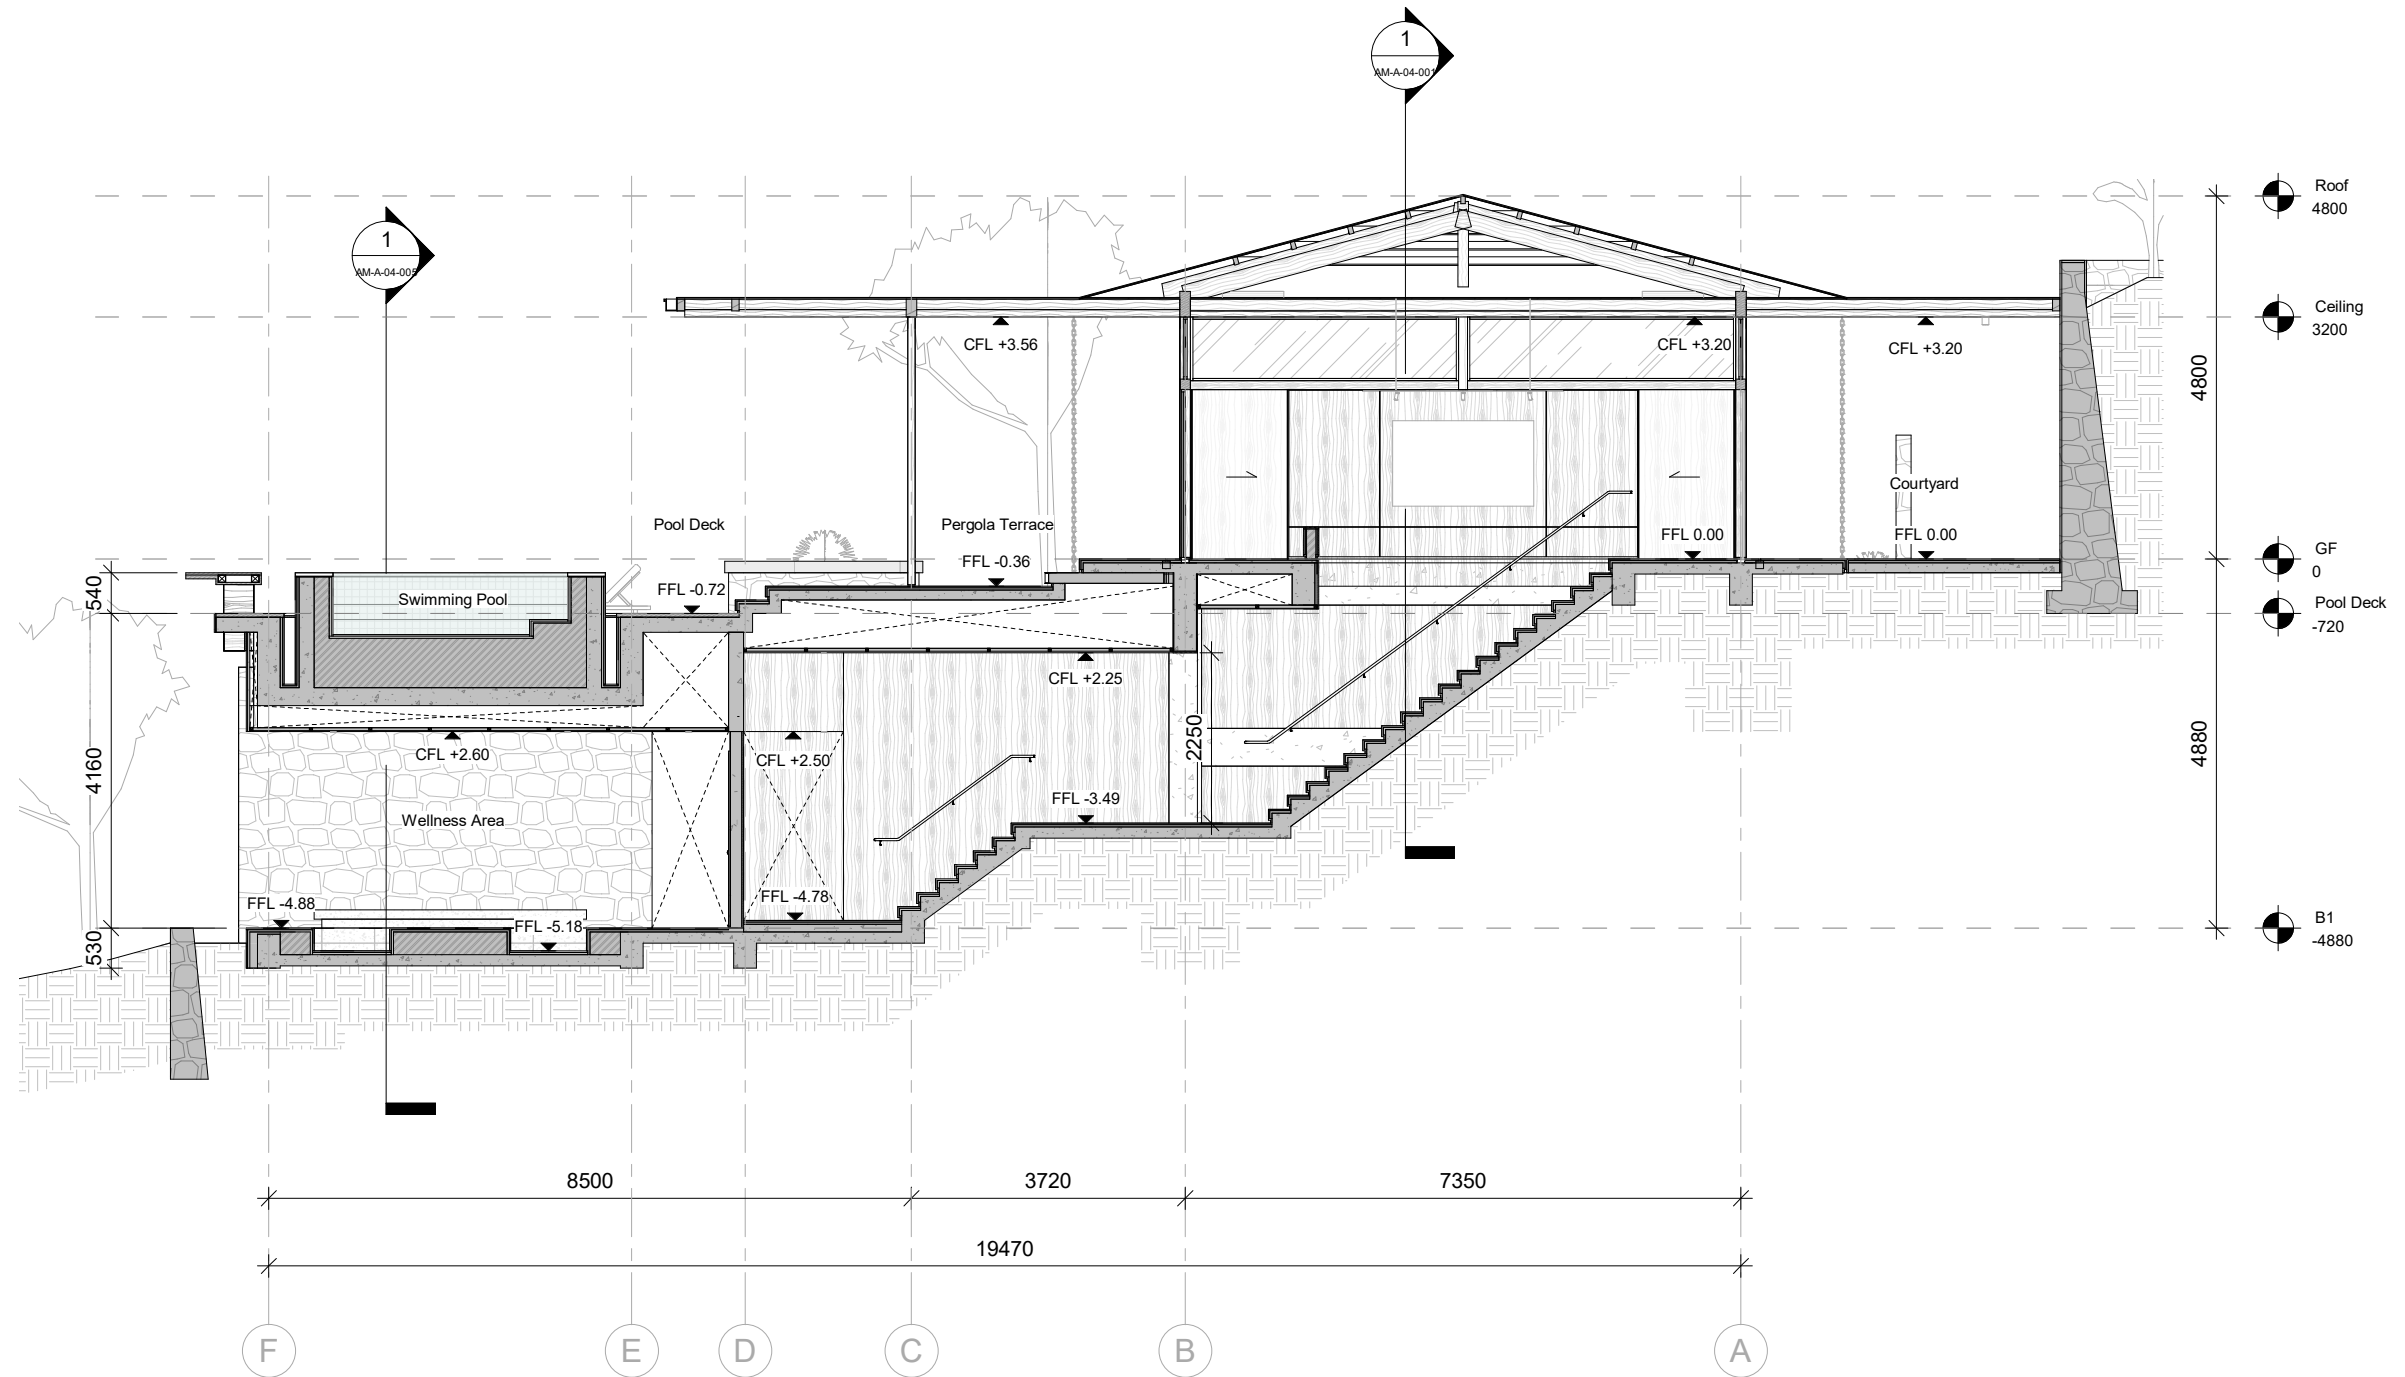

Section: Section 03


Scale 1 : 100

 


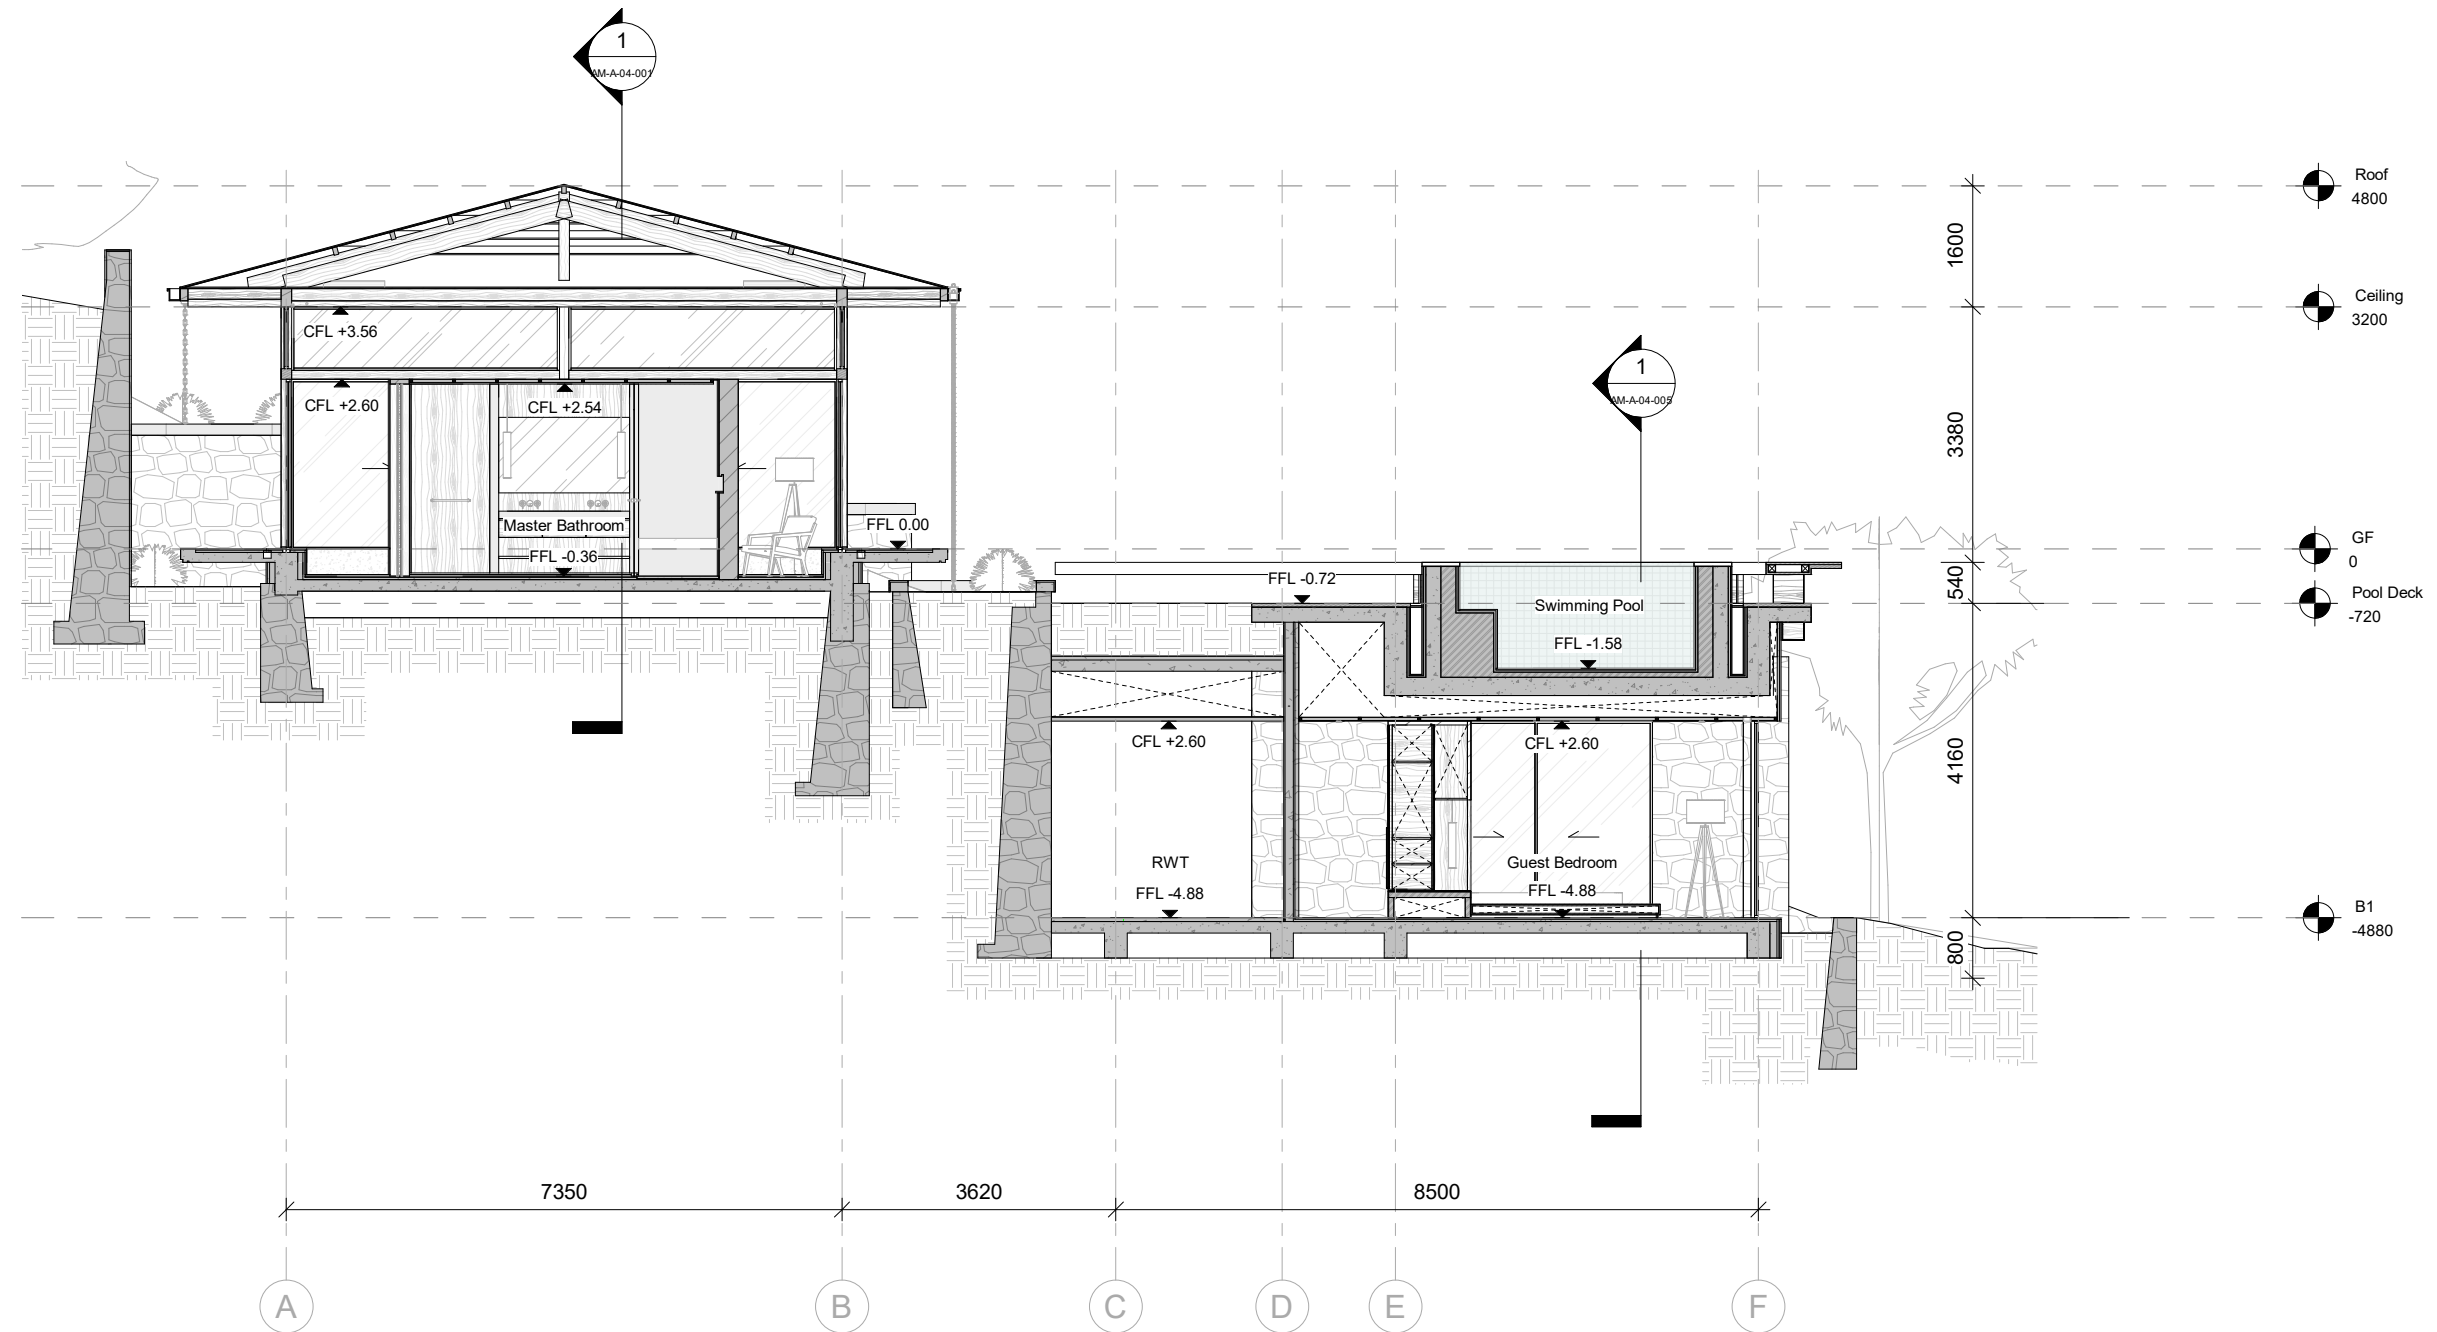

Section: Section 04

Scale 1 : 100

 

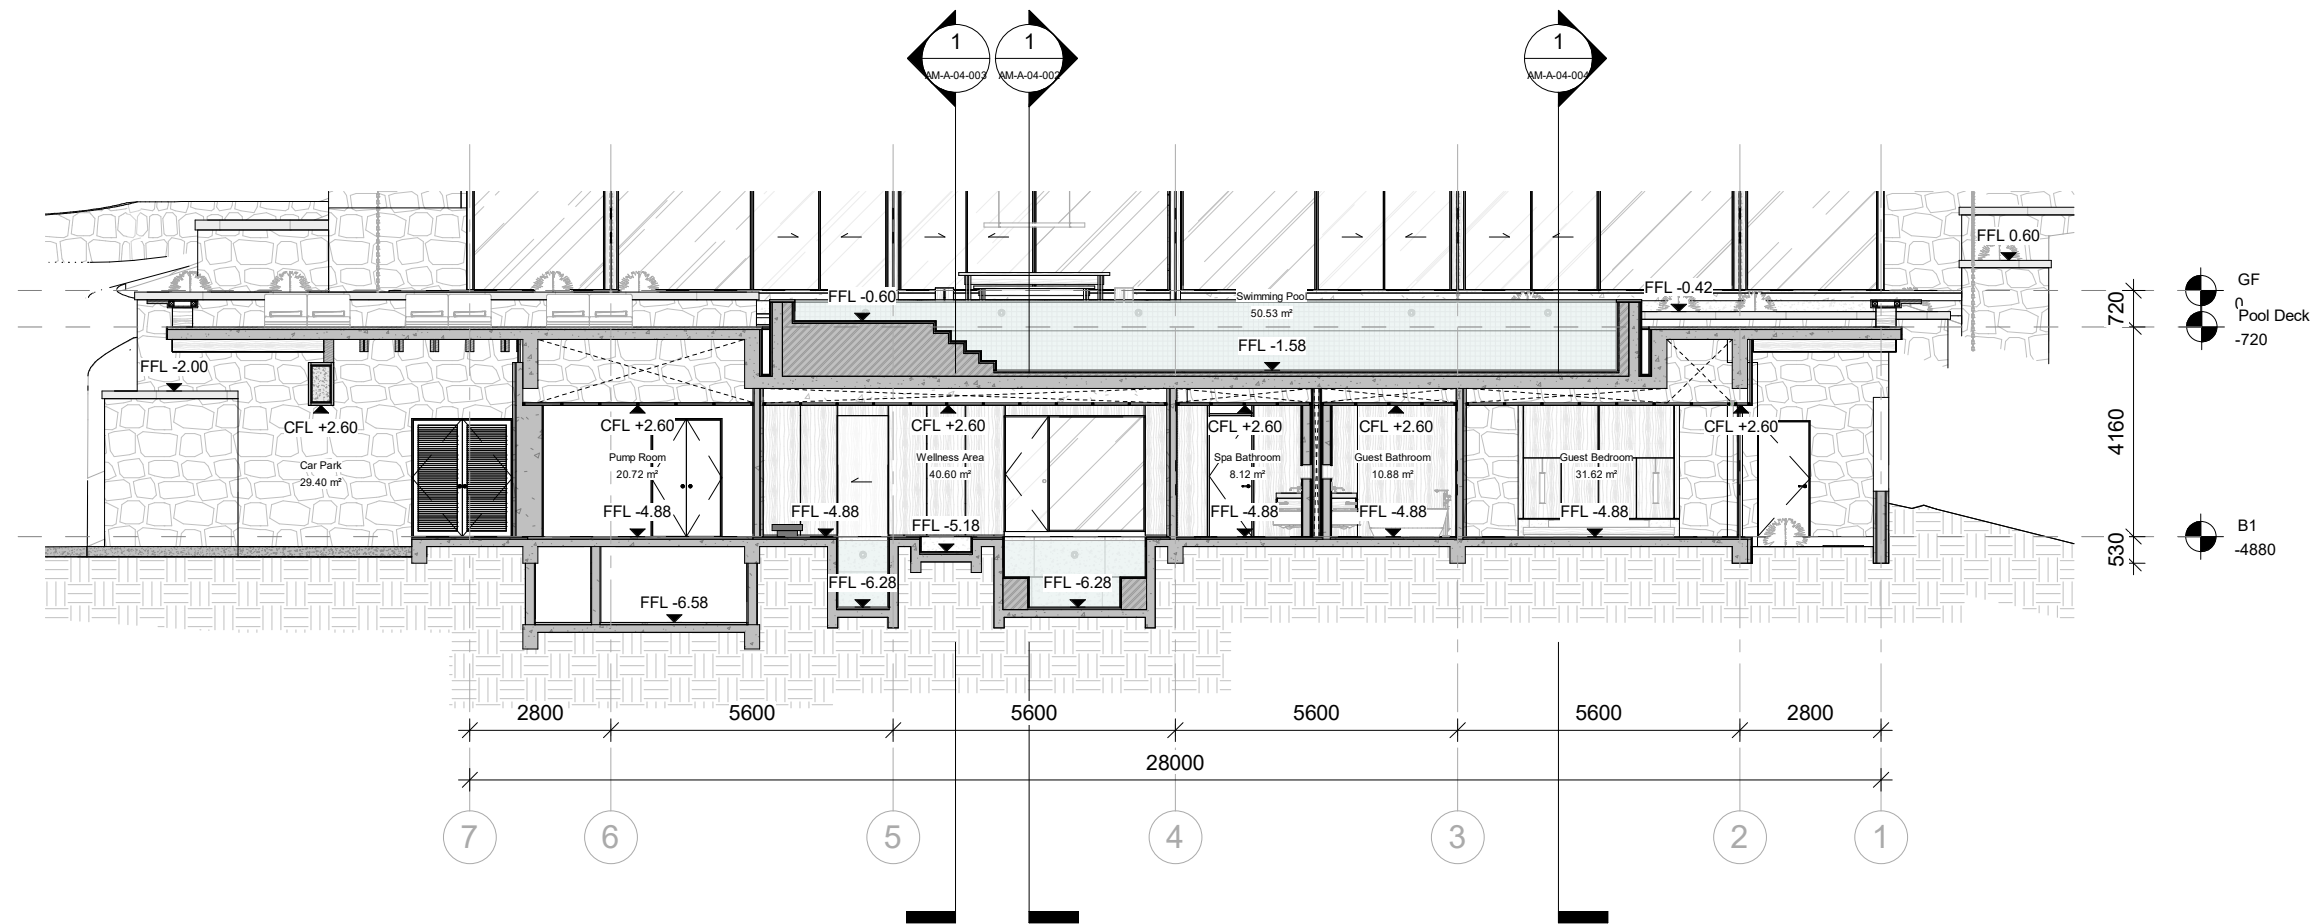

Section: Section 05

Scale 1 : 150

