

HOUSE IN BATU BELIG

Spab

- NEW BEDROOM -

2021 04 08



1. WALKWAY COVERED W/ GLASS TIMBER PERGOLA
FROM EXISTING BUILDING TO NEW BEDROOM
2. BEDROOM
W/ SKYLIGHT ABOVE BED
3. BALCONY/TERRACE
4. ENSUITE AND WARDROBE
W/ OPENABLE SLIDING GLASS AND TIMBER SCREEN

GENERAL FIRST FLOOR PLAN





1. GLASS TIMBER PERGOLA *COVERING WALKWAY
W/ STEEL STRUCTURE
2. SKYLIGHT ABOVE BED
3. ROOF
(SEAM CLADDING CONTINUE ALL THE WAY WALL TO ROOF)
ex. lysaght/bluescope



GENERAL ROOF FLOOR PLAN



FIRST FLOOR PLAN



ROOF FLOOR PLAN

GENERAL ARRANGEMENT

OWNER

M & E ENGINEER

CIVIL & STRUCTURAL ENGINEER

ARCHITECTURE CONSULTANT

HMP

OS

29 / 11 / 2018

1 : 100

FOR CONSTRUCTION


PROJECT TITLE :

GENERAL ARRANGEMENT

PROJECT NO. :

232 SA

GA.00

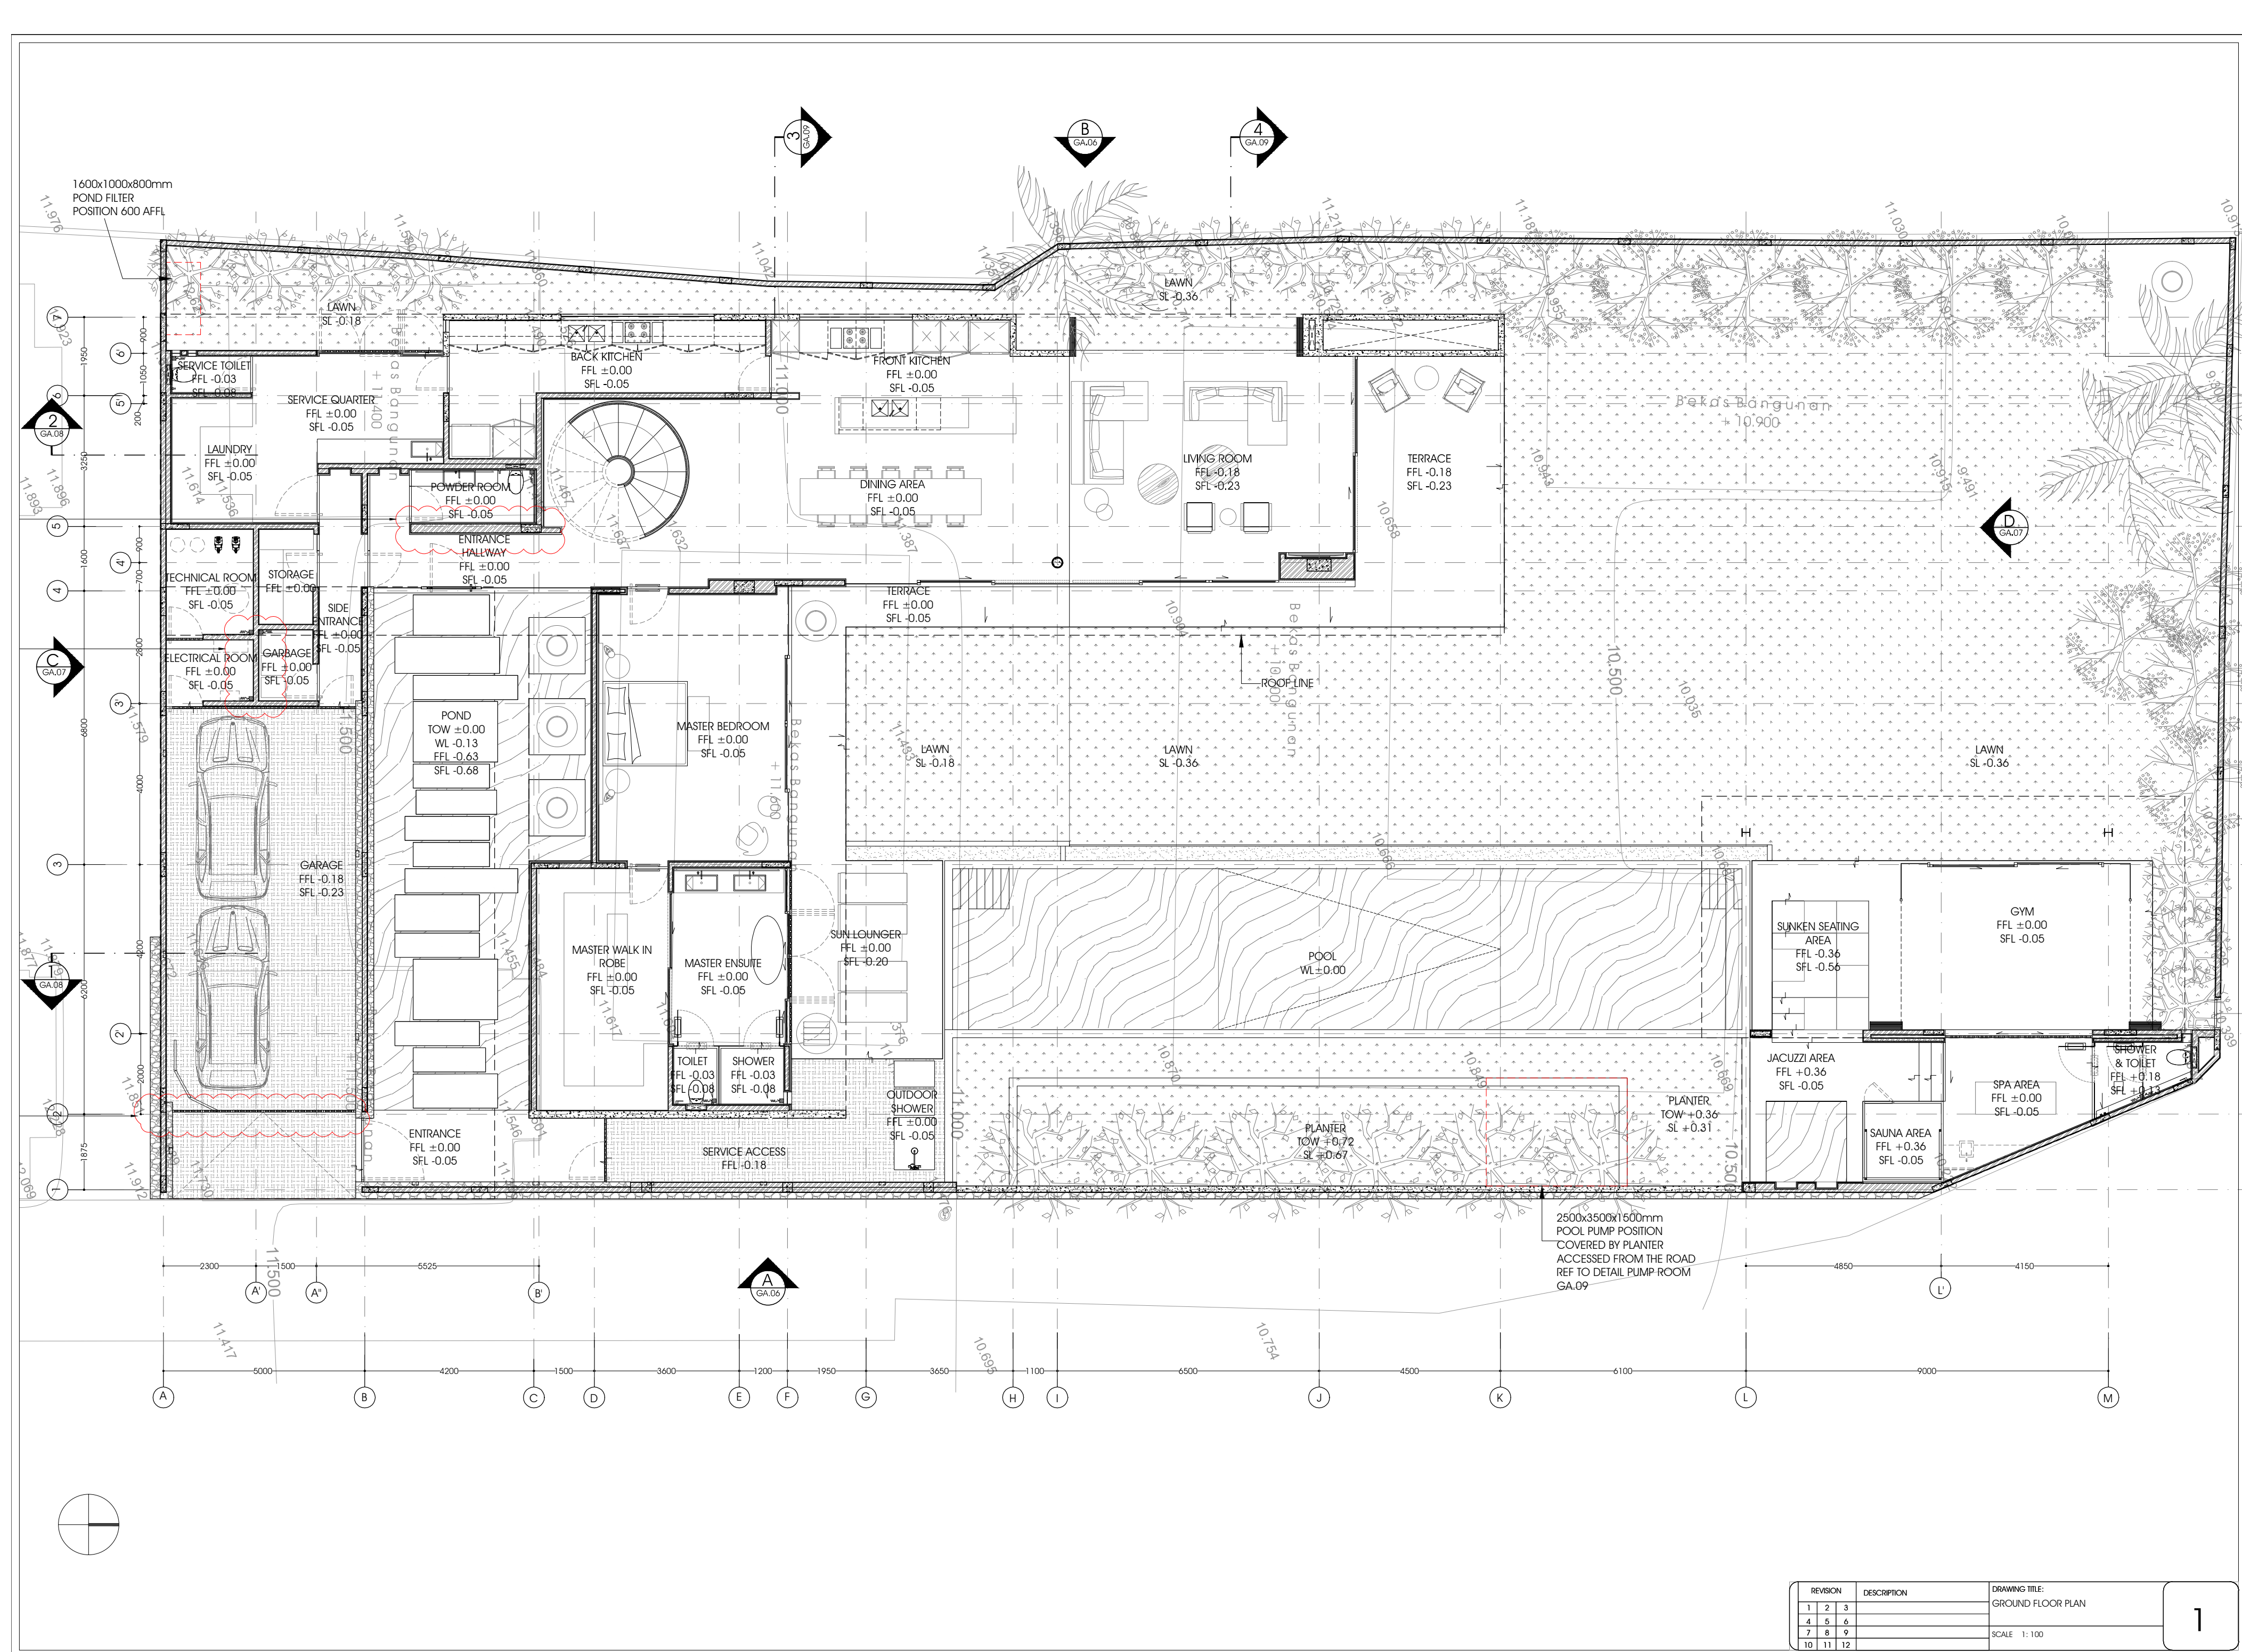

OWNER

M & E ENGINEER

CIVIL & STRUCTURAL ENGINEER

ARCHITECTURE CONSULTANT

PROJECT TITLE:

OS

DRAWN BY:

CHECKED BY:

DATE OF ISSUE:

DATE OF REVISION:

SCALE:

DRAWING STATUS:

GA.01

GENERAL ARRANGEMENT

PROJECT NO.

232 SA

1

2

3

4

5

6

7

8

9

10

11

12

REVISION


DESCRIPTION


DRAWING TITLE:

GROUND FLOOR PLAN

SCALE:

1:100

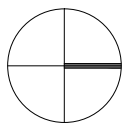2

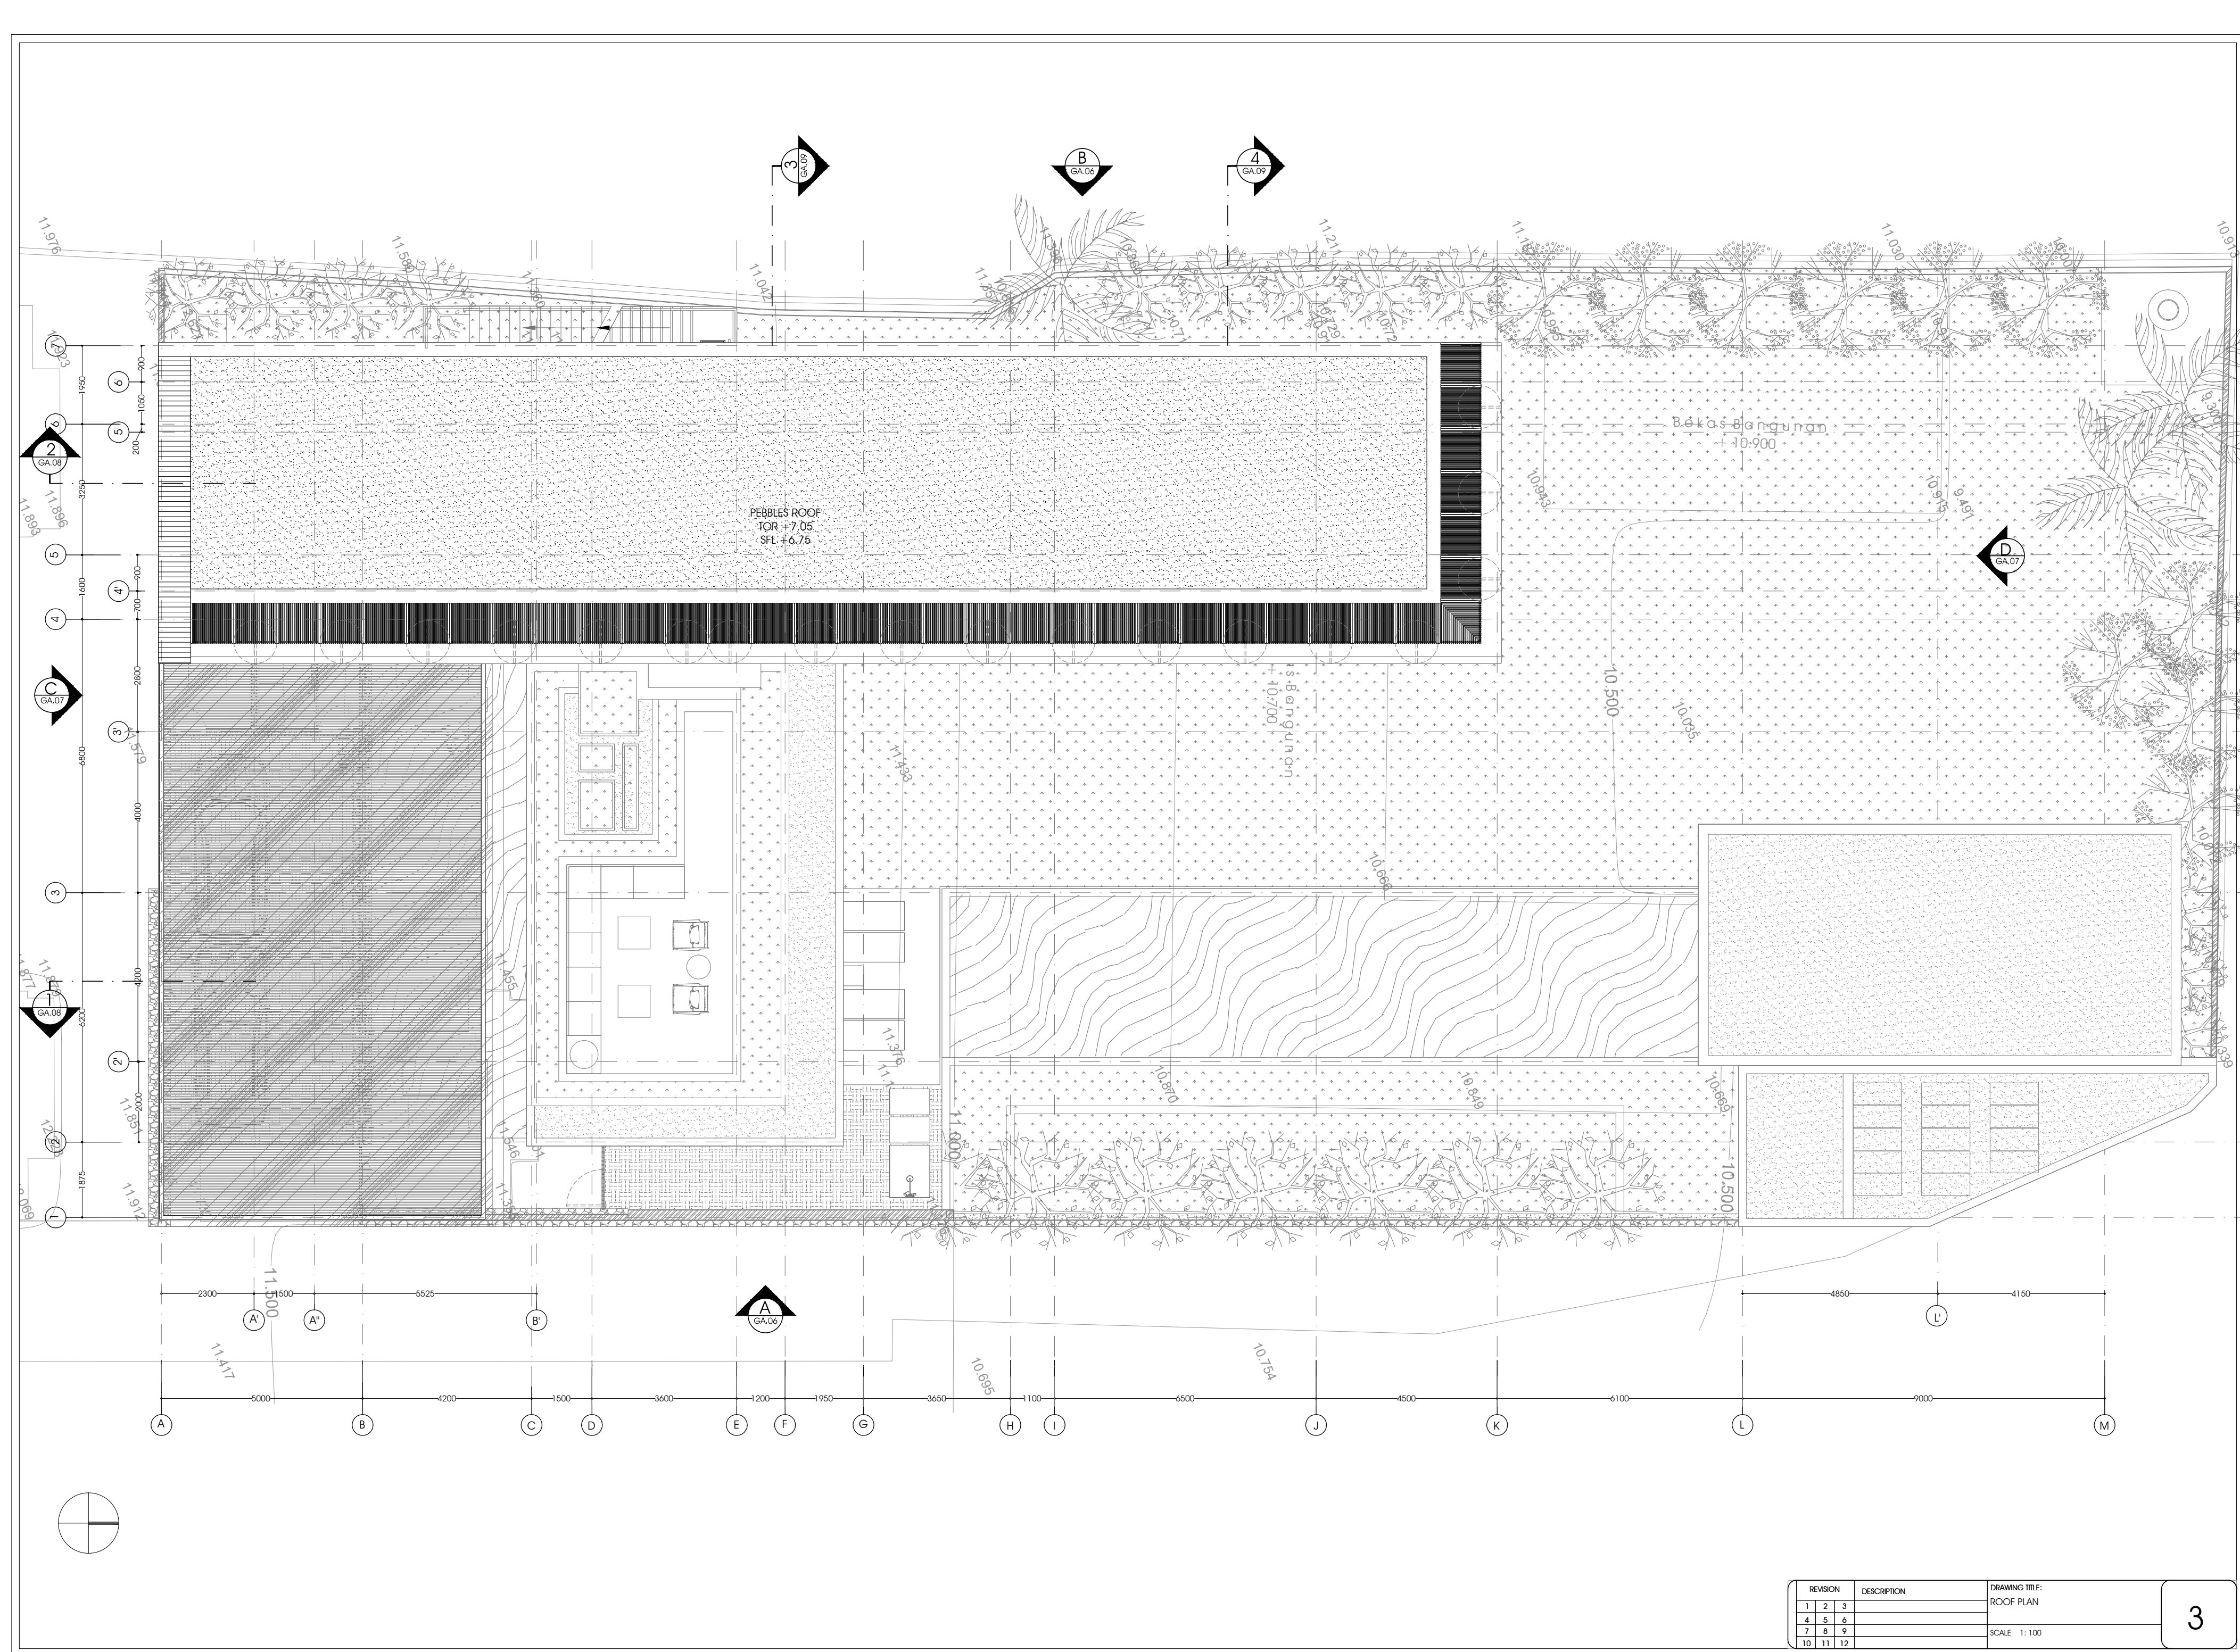

REVISION		DESCRIPTION	DRAWING TITLE:
1	2		
4	5		
7	8		
10	11		
12			
			SCALE 1:100

OWNER

M & E ENGINEER

CIVIL & STRUCTURAL ENGINEER

ARCHITECTURE CONSULTANT

HP

OS

27/11/2018

FOR CONSTRUCTION

DRAWN BY:

CHECKED BY:

DATE OF ISSUE:

DATE OF REVISION:

SCALE:

DRAWING STATUS:

PROJECT TITLE:


GENERAL ARRANGEMENT

PROJECT NO:

232 SA

GA.03

I

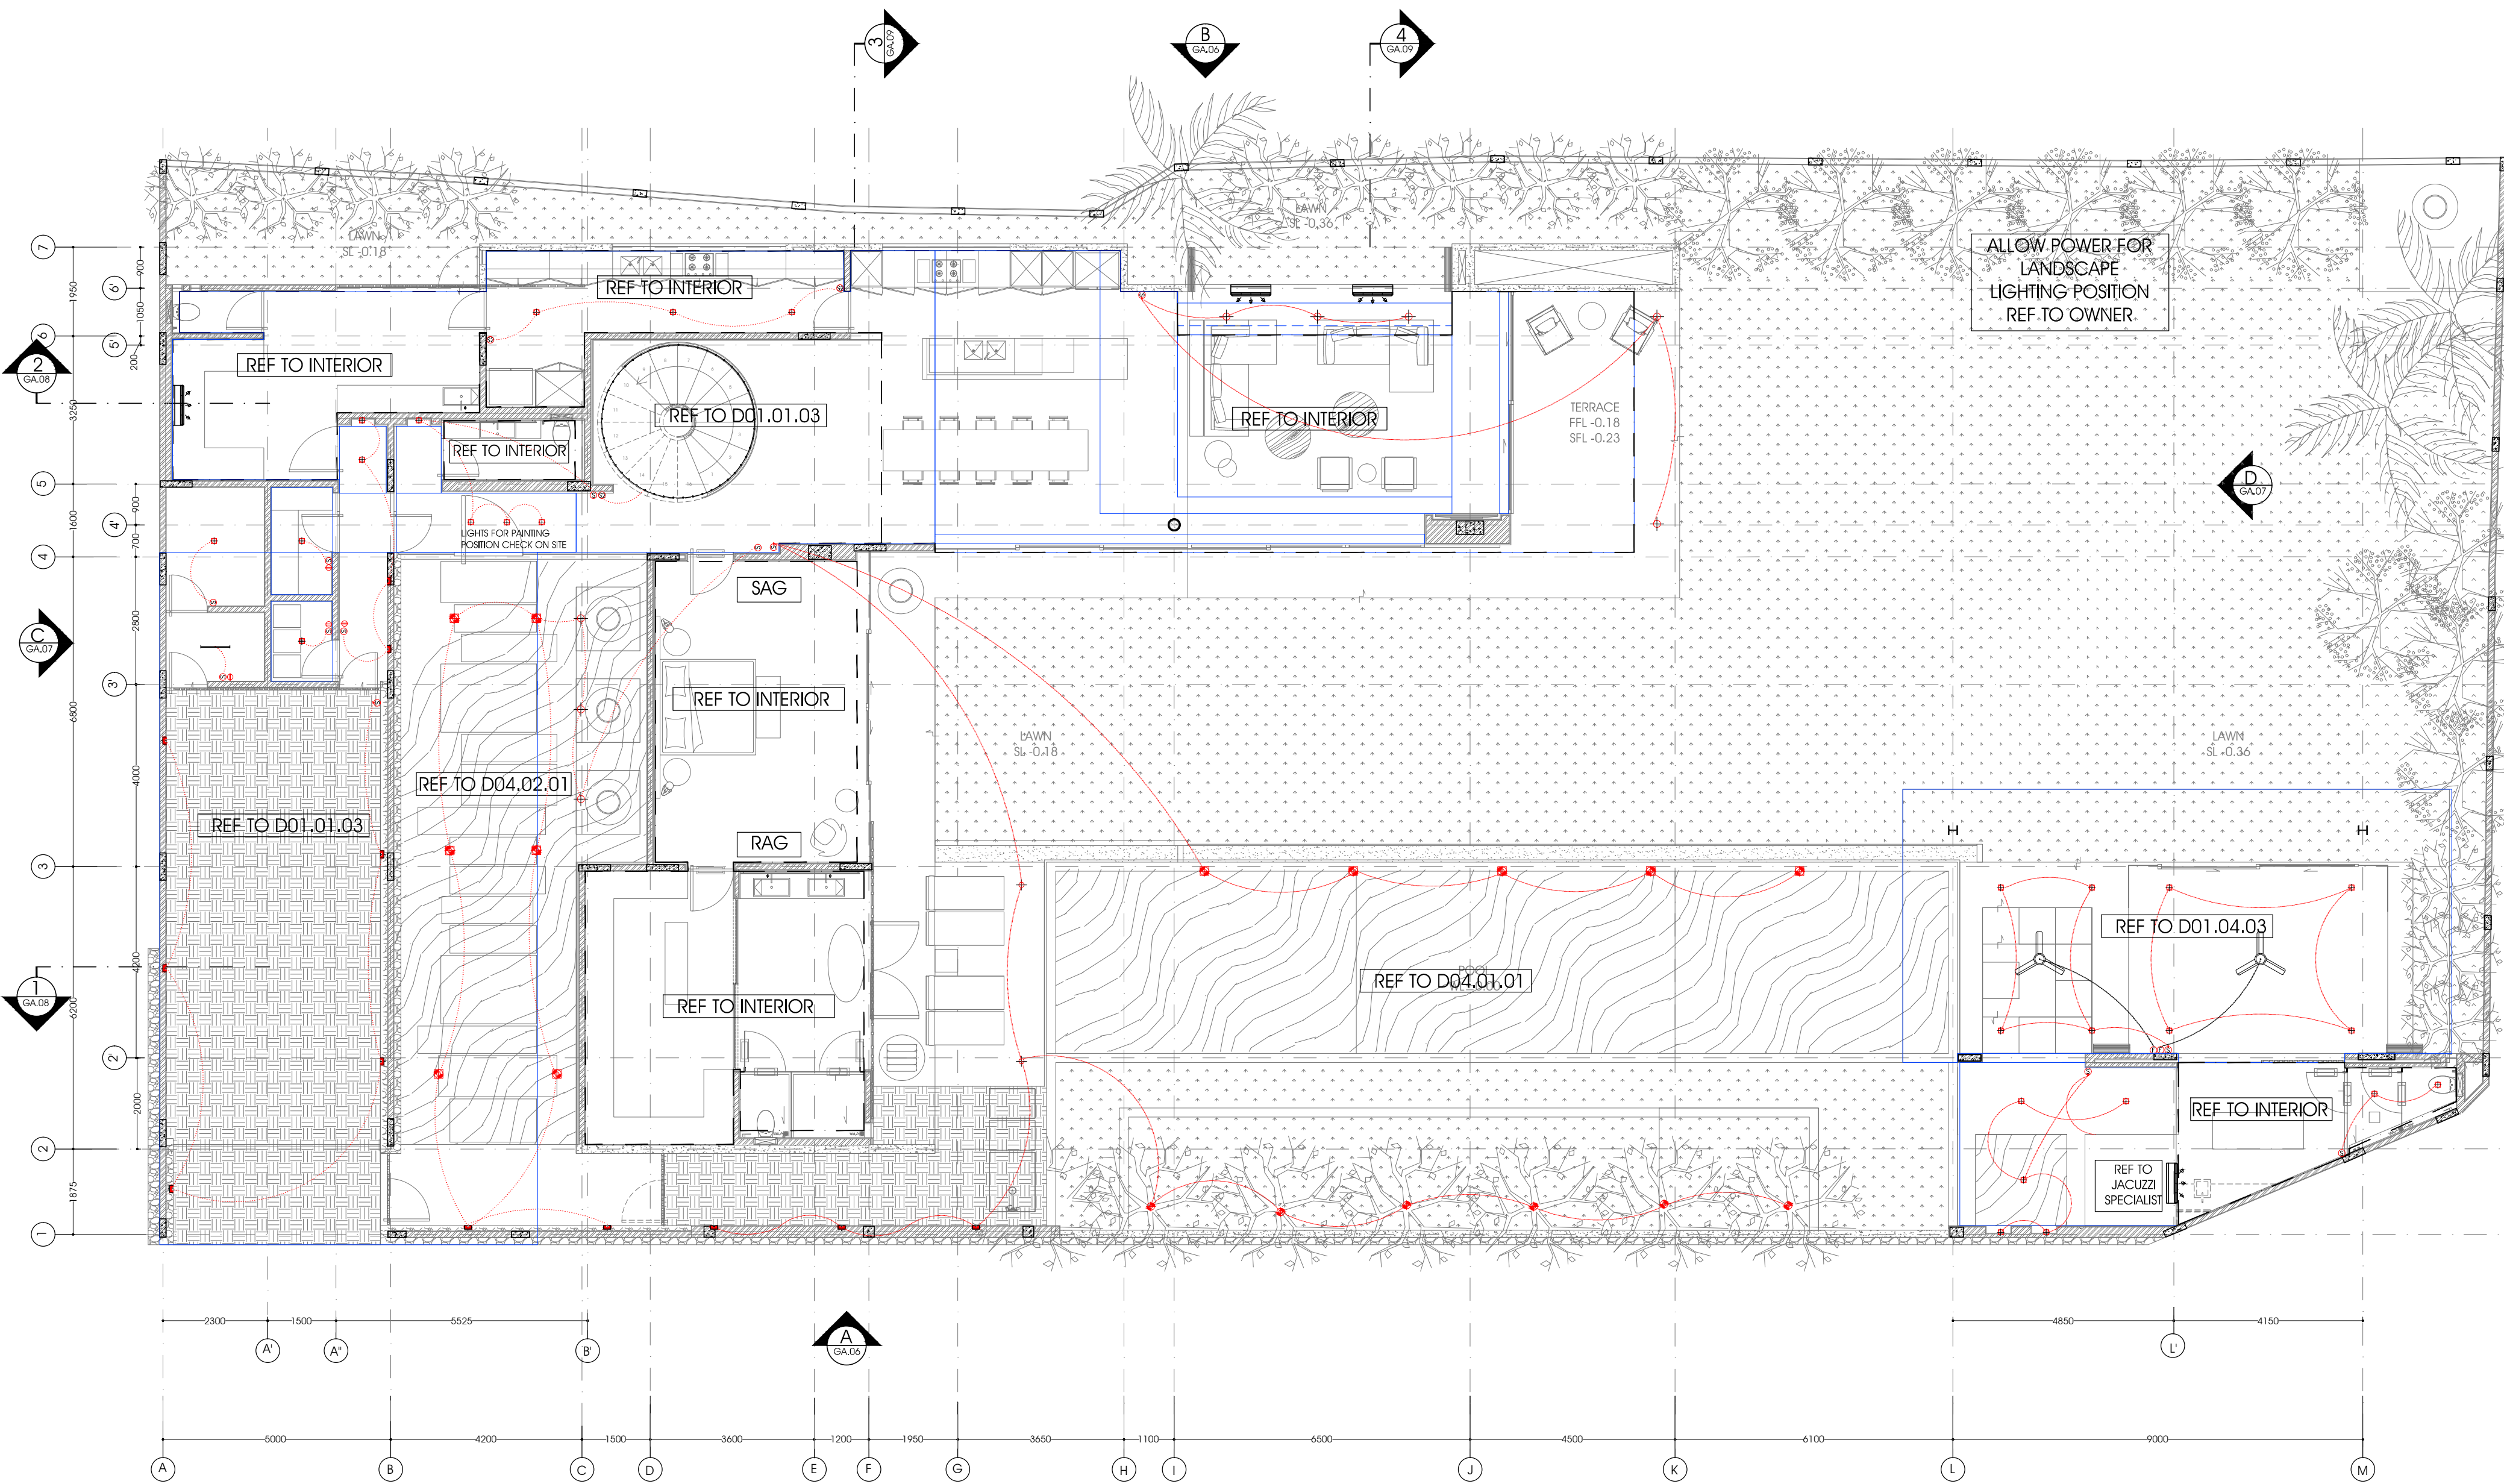

REVISION	DESCRIPTION	DRAWING TITLE:
1	2	3
4	5	6
7	8	9
10	11	12

GENERAL RCP & MEP
PLAN GROUND FLOOR

SCALE 1:100

OWNER

M & E ENGINEER

CIVIL & STRUCTURAL ENGINEER

ARCHITECTURE CONSULTANT

HMP

OS

29/11/2018


1:100

FOR CONSTRUCTION

PROJECT TITLE:
GENERAL ARRANGEMENT
PROJECT NO:
232 SA

1. COPYRIGHT OF THIS DRAWING IS RESERVED BY THE ARCHITECT AND ENGINEER.
2. NO PART OF THIS DRAWING SHALL BE REPRODUCED OR TRANSMITTED IN ANY FORM OR BY ANY MEANS, ELECTRONIC OR MECHANICAL, WITHOUT PERMISSION IN WRITING FROM THE ARCHITECT AND ENGINEER.
3. THE ARCHITECT AND ENGINEER SHALL BE RESPONSIBLE FOR THE DESIGN AND CONSTRUCTION OF THE PROJECT.
4. THE ARCHITECT AND ENGINEER SHALL BE RESPONSIBLE FOR THE DESIGN AND CONSTRUCTION OF THE PROJECT.

GA.04-A

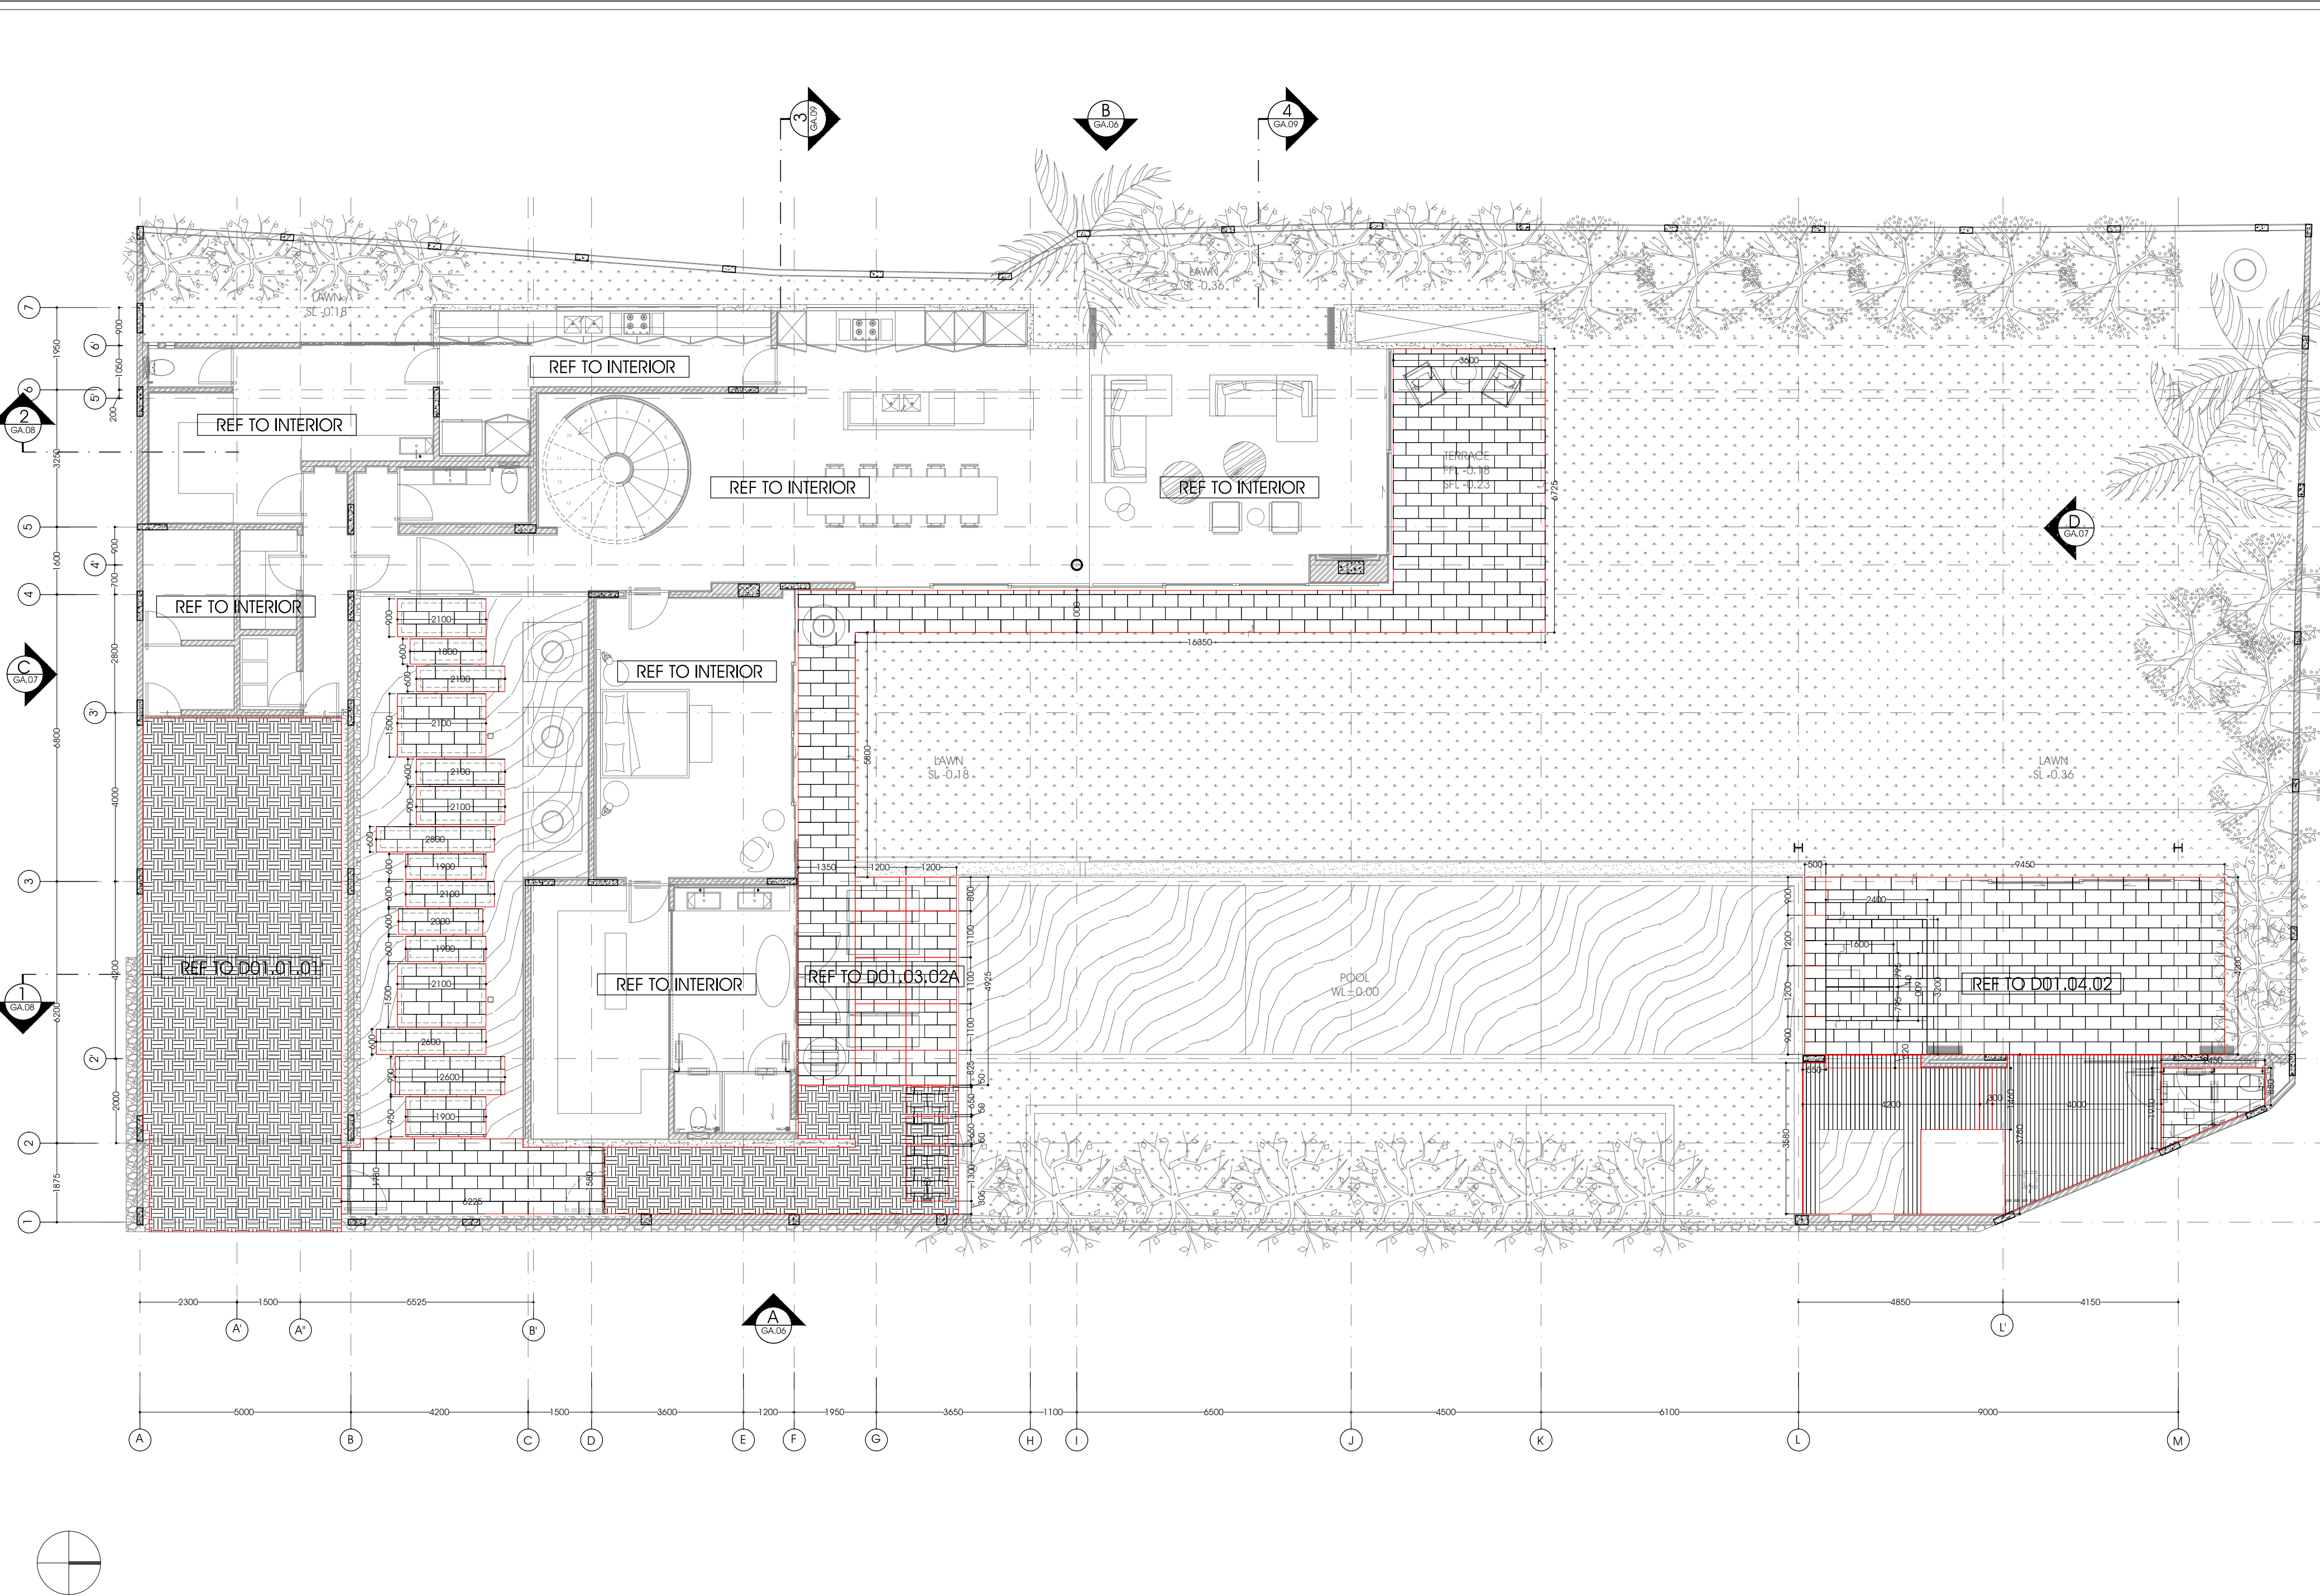

REVISION	DESCRIPTION
1	2
4	5
7	8
10	11
12	12

DRAWING TITLE:
FLOOR PATTERN PLAN
GROUND FLOOR
SCALE 1:100

OWNER

M & E ENGINEER

CIVIL & STRUCTURAL ENGINEER


ARCHITECTURE CONSULTANT

PROJECT TITLE:
HMP
OS
27/11/2018

DRAWN BY:
CHECKED BY:
DATE OF ISSUE:
DATE OF REVISION:
SCALE:
DRAWING STATUS:
FOR CONSTRUCTION

1. COPYRIGHT OF THIS DRAWING IS RESERVED BY THE ARCHITECT AND THE CLIENT.
2. THE ARCHITECT AND THE CLIENT SHALL BE RESPONSIBLE FOR THE ACCURACY OF THE INFORMATION PROVIDED IN THIS DRAWING.
GENERAL ARRANGEMENT
PROJECT NO.
232 SA
GA.05A

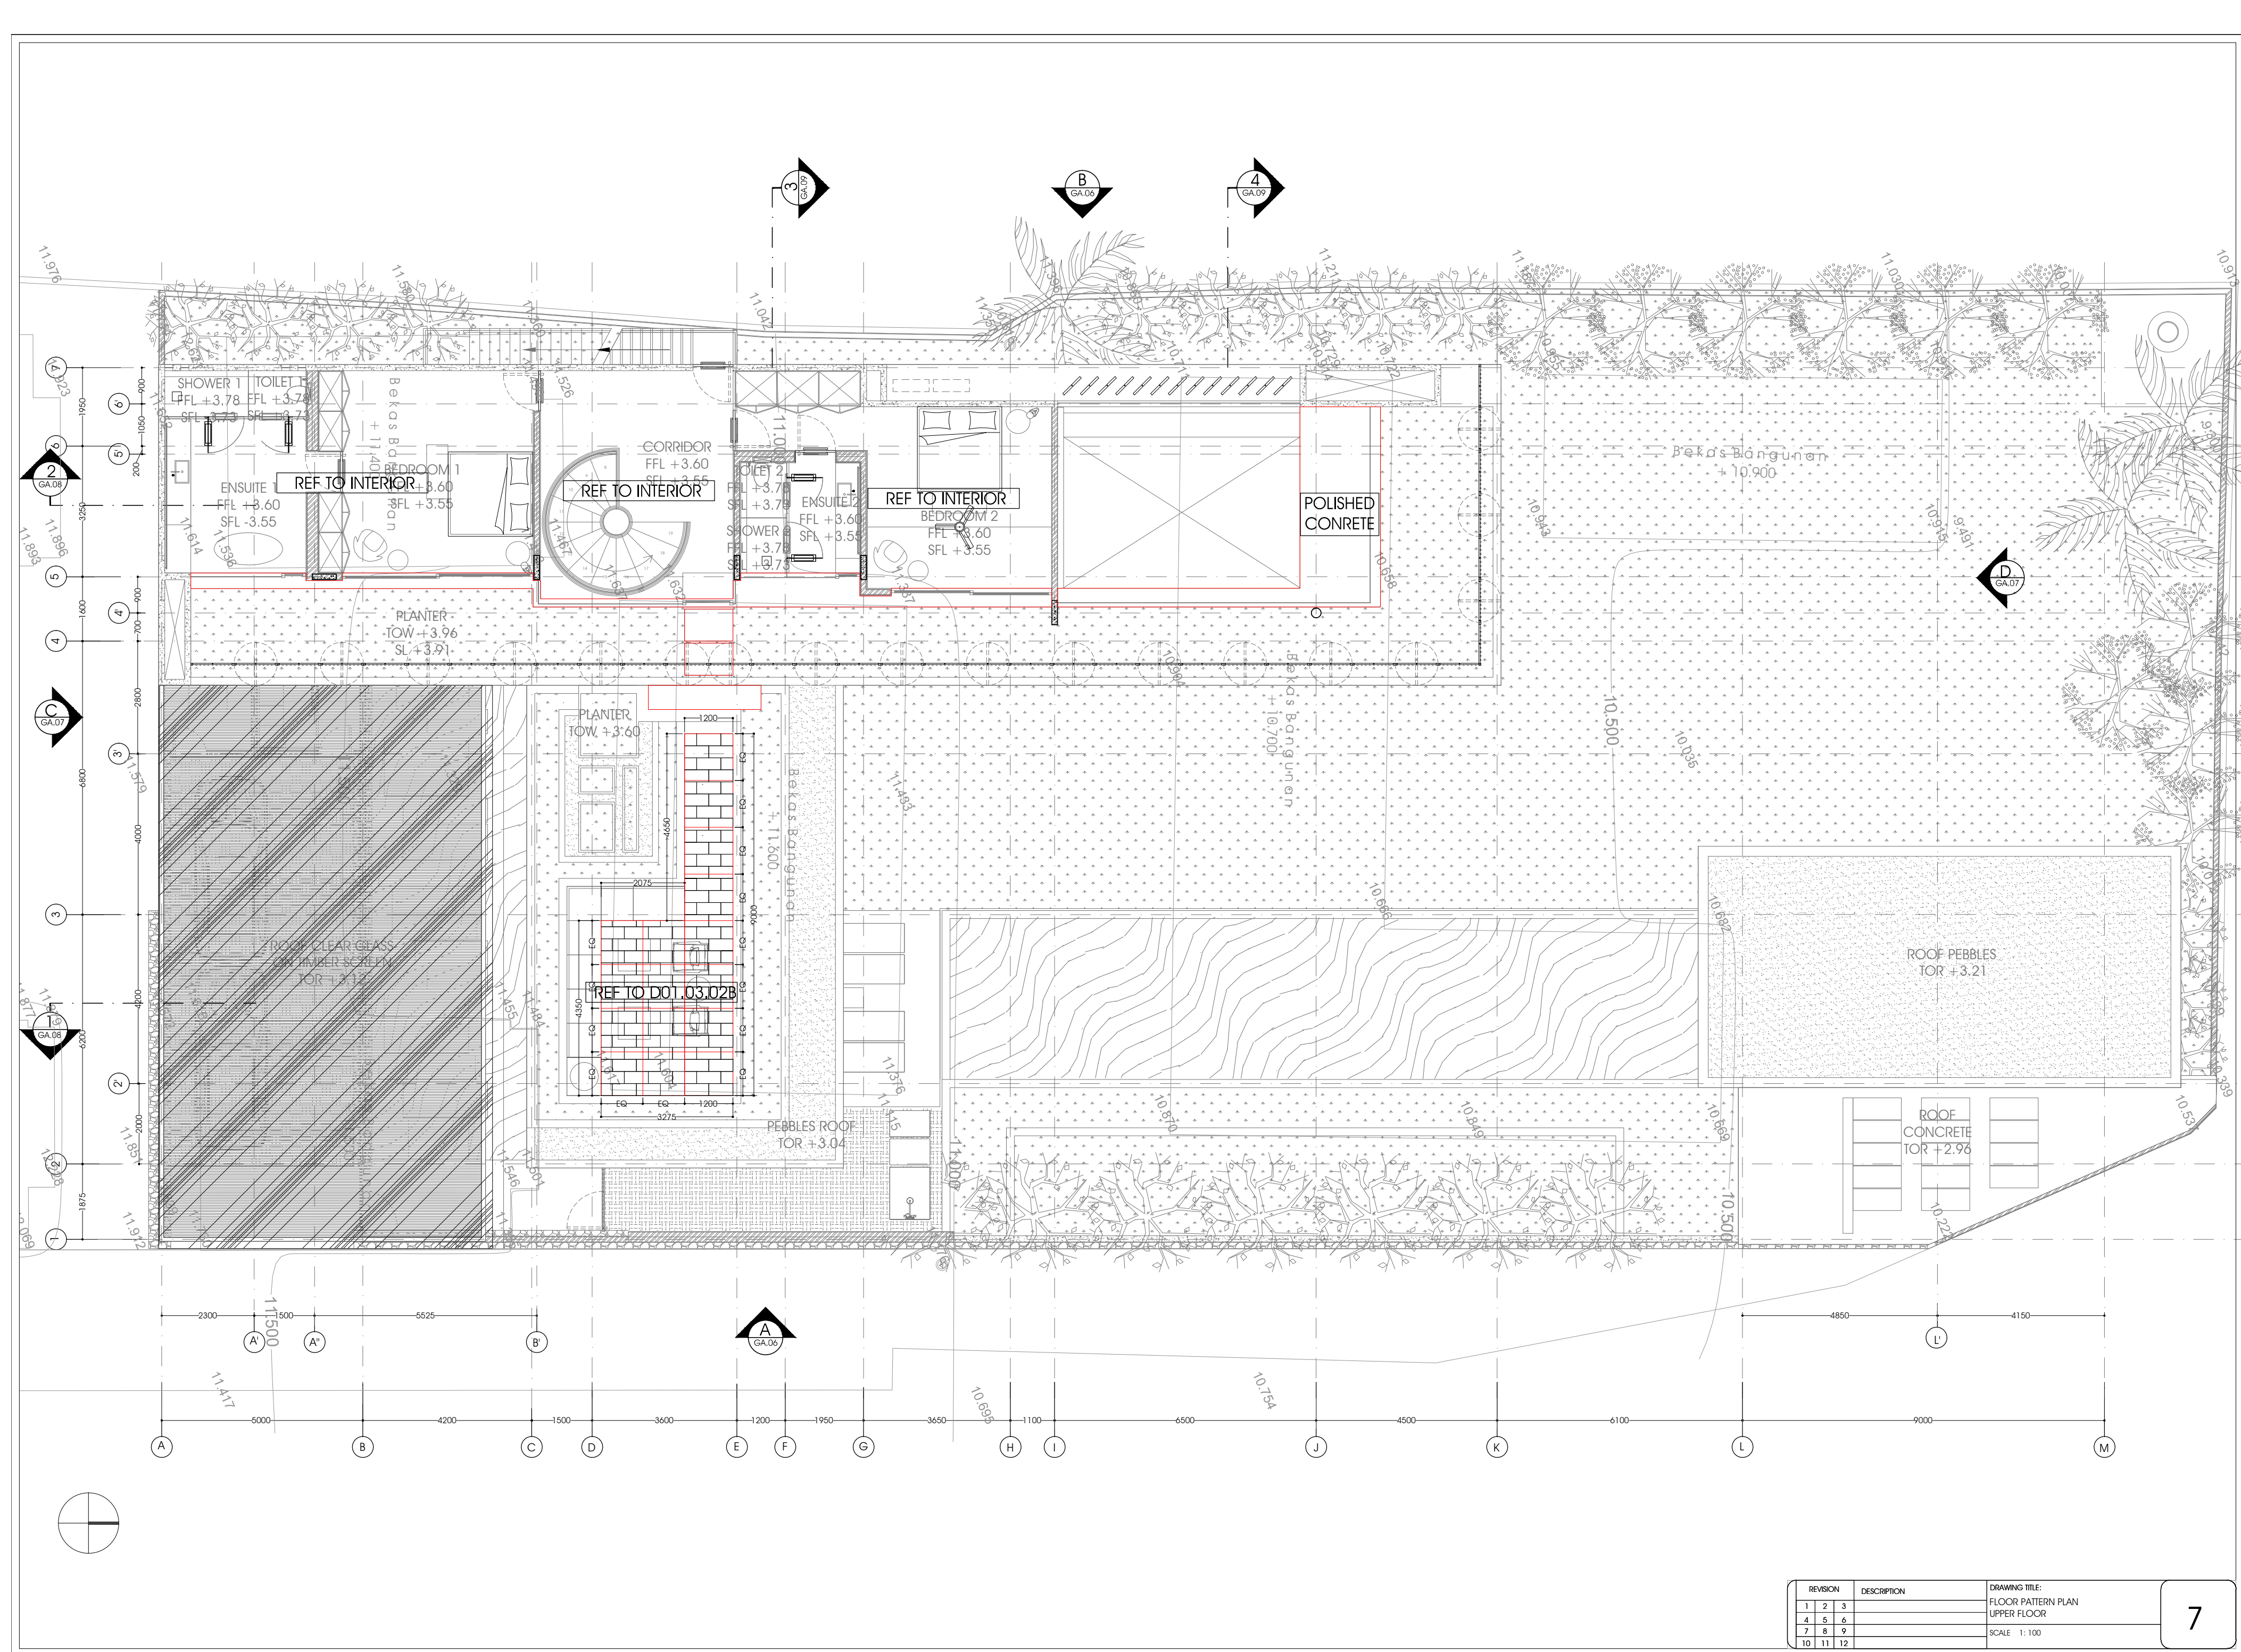

REVISION			DRAWING TITLE:
1	2	3	
4	5	6	
7	8	9	
10	11	12	
DESCRIPTION			FLOOR PATTERN PLAN UPPER FLOOR
SCALE			1: 100

OWNER

M & E ENGINEER

CIVIL & STRUCTURAL ENGINEER

ARCHITECTURE CONSULTANT

PROJECT TITLE:

OS

27/11/2018

DATE OF ISSUE:

DATE OF REVISION:

SCALE:

DRAWING STATUS:

FOR CONSTRUCTION

1: 100

PROJECT NO:

232 SA

GENERAL ARRANGEMENT

GA.05B

1. CONFIRMATION OF THIS DRAWING IS A TESTED AND PROVEN IN THE PAST AND IS NOT A NEW DESIGN.

2. THE ARCHITECTURE CONSULTANT SHALL BE RESPONSIBLE FOR THE DESIGN AND CONSTRUCTION OF THE BUILDING.

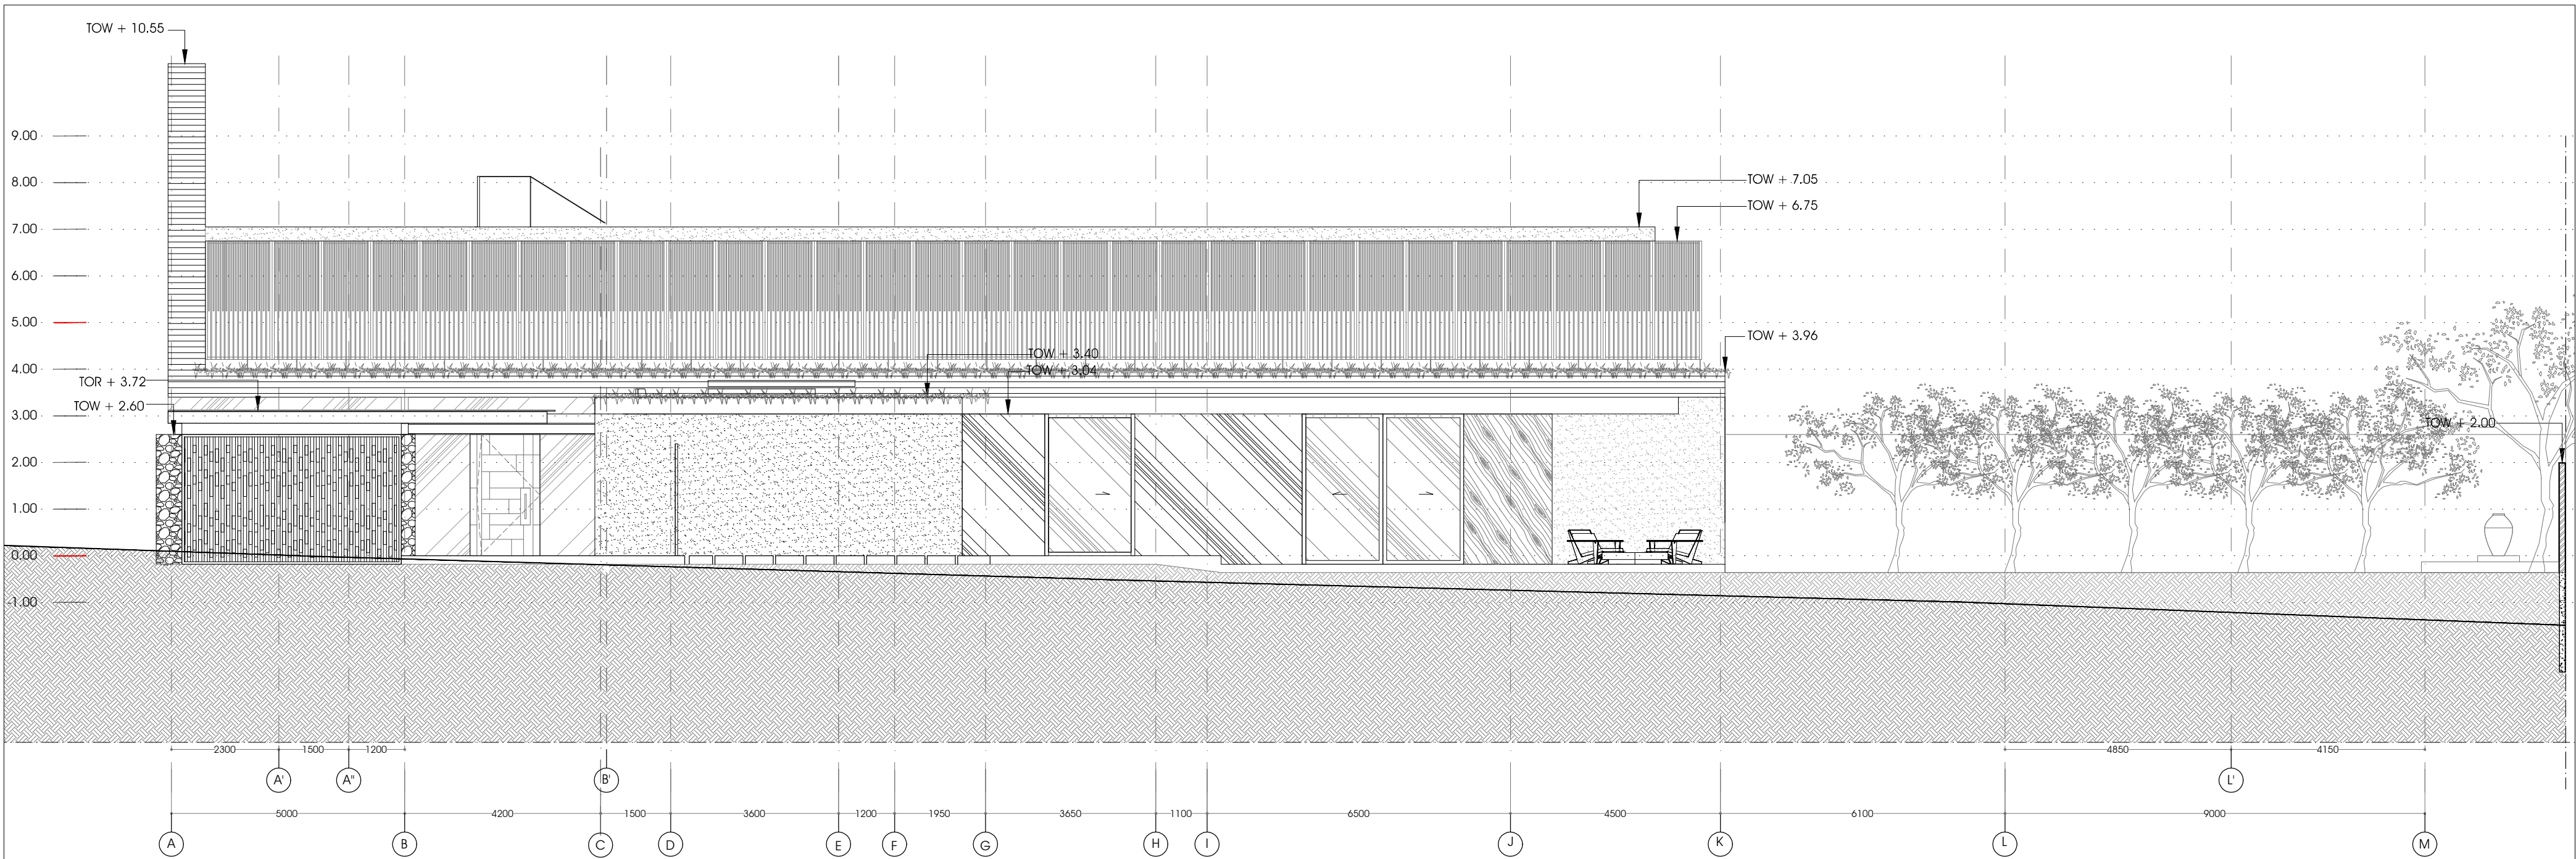

REVISION	DESCRIPTION	DRAWING TITLE:
1	2	3
4	5	6
7	8	9
10	11	12

SCALE	1:100
-------	-------

8

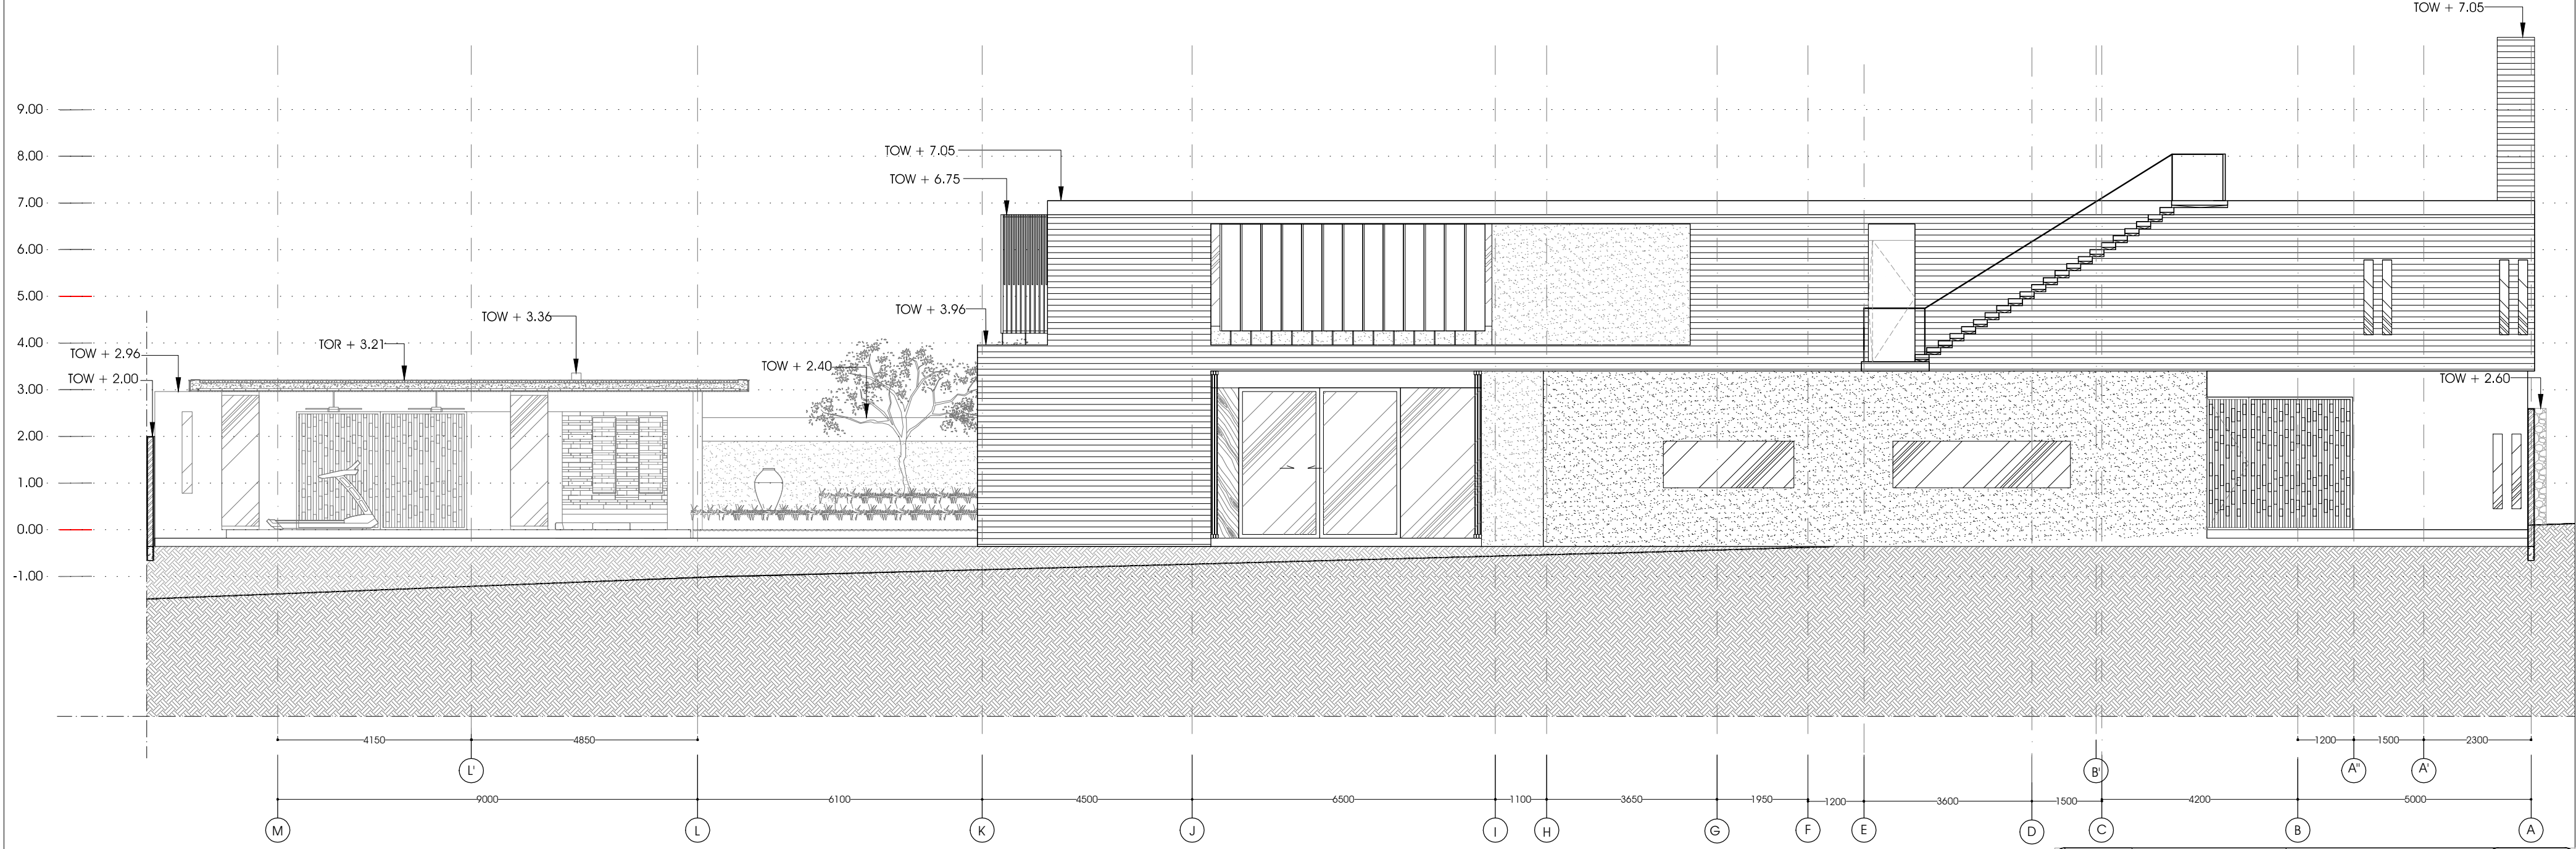

REVISION	DESCRIPTION	DRAWING TITLE:
1	2	3
4	5	6
7	8	9
10	11	12

SCALE	1:100
-------	-------

9

PROJECT TITLE:
GENERAL ARRANGEMENT
PROJECT NO:
232 SA

GA.06

DRAWN BY:
HMP

CHECKED BY:
OS

DATE OF ISSUE:
29 / 11 / 2018

DATE OF REVISION:
SCALE:
1: 100

DRAWING STATUS:
FOR CONSTRUCTION

ARCHITECTURE CONSULTANT

1. COPYRIGHT OF THESE DRAWINGS IS RESERVED TO THE ARCHITECT AND CANNOT BE REPRODUCED OR TRANSMITTED IN ANY FORM OR BY ANY MEANS, ELECTRONIC OR MECHANICAL, INCLUDING PHOTOCOPYING, RECORDING, OR BY ANY INFORMATION STORAGE AND RETRIEVAL SYSTEM.
2. THESE DRAWINGS SHALL BE USED ONLY FOR THE PROJECT AND SHALL NOT BE REPRODUCED OR TRANSMITTED IN ANY FORM OR BY ANY MEANS, ELECTRONIC OR MECHANICAL, INCLUDING PHOTOCOPYING, RECORDING, OR BY ANY INFORMATION STORAGE AND RETRIEVAL SYSTEM.
3. THE ARCHITECT SHALL BE RESPONSIBLE FOR THE DESIGN AND CONSTRUCTION OF THE PROJECT.

CIVIL & STRUCTURAL ENGINEER

M & E ENGINEER

OWNER



12

REVISION	DESCRIPTION	DRAWING TITLE:
1	2	3
4	5	6
7	8	9
10	11	12

SECTION 1


SCALE 1:100

13

REVISION	DESCRIPTION	DRAWING TITLE:
1	2	3
4	5	6
7	8	9
10	11	12

SECTION 2


SCALE 1:100

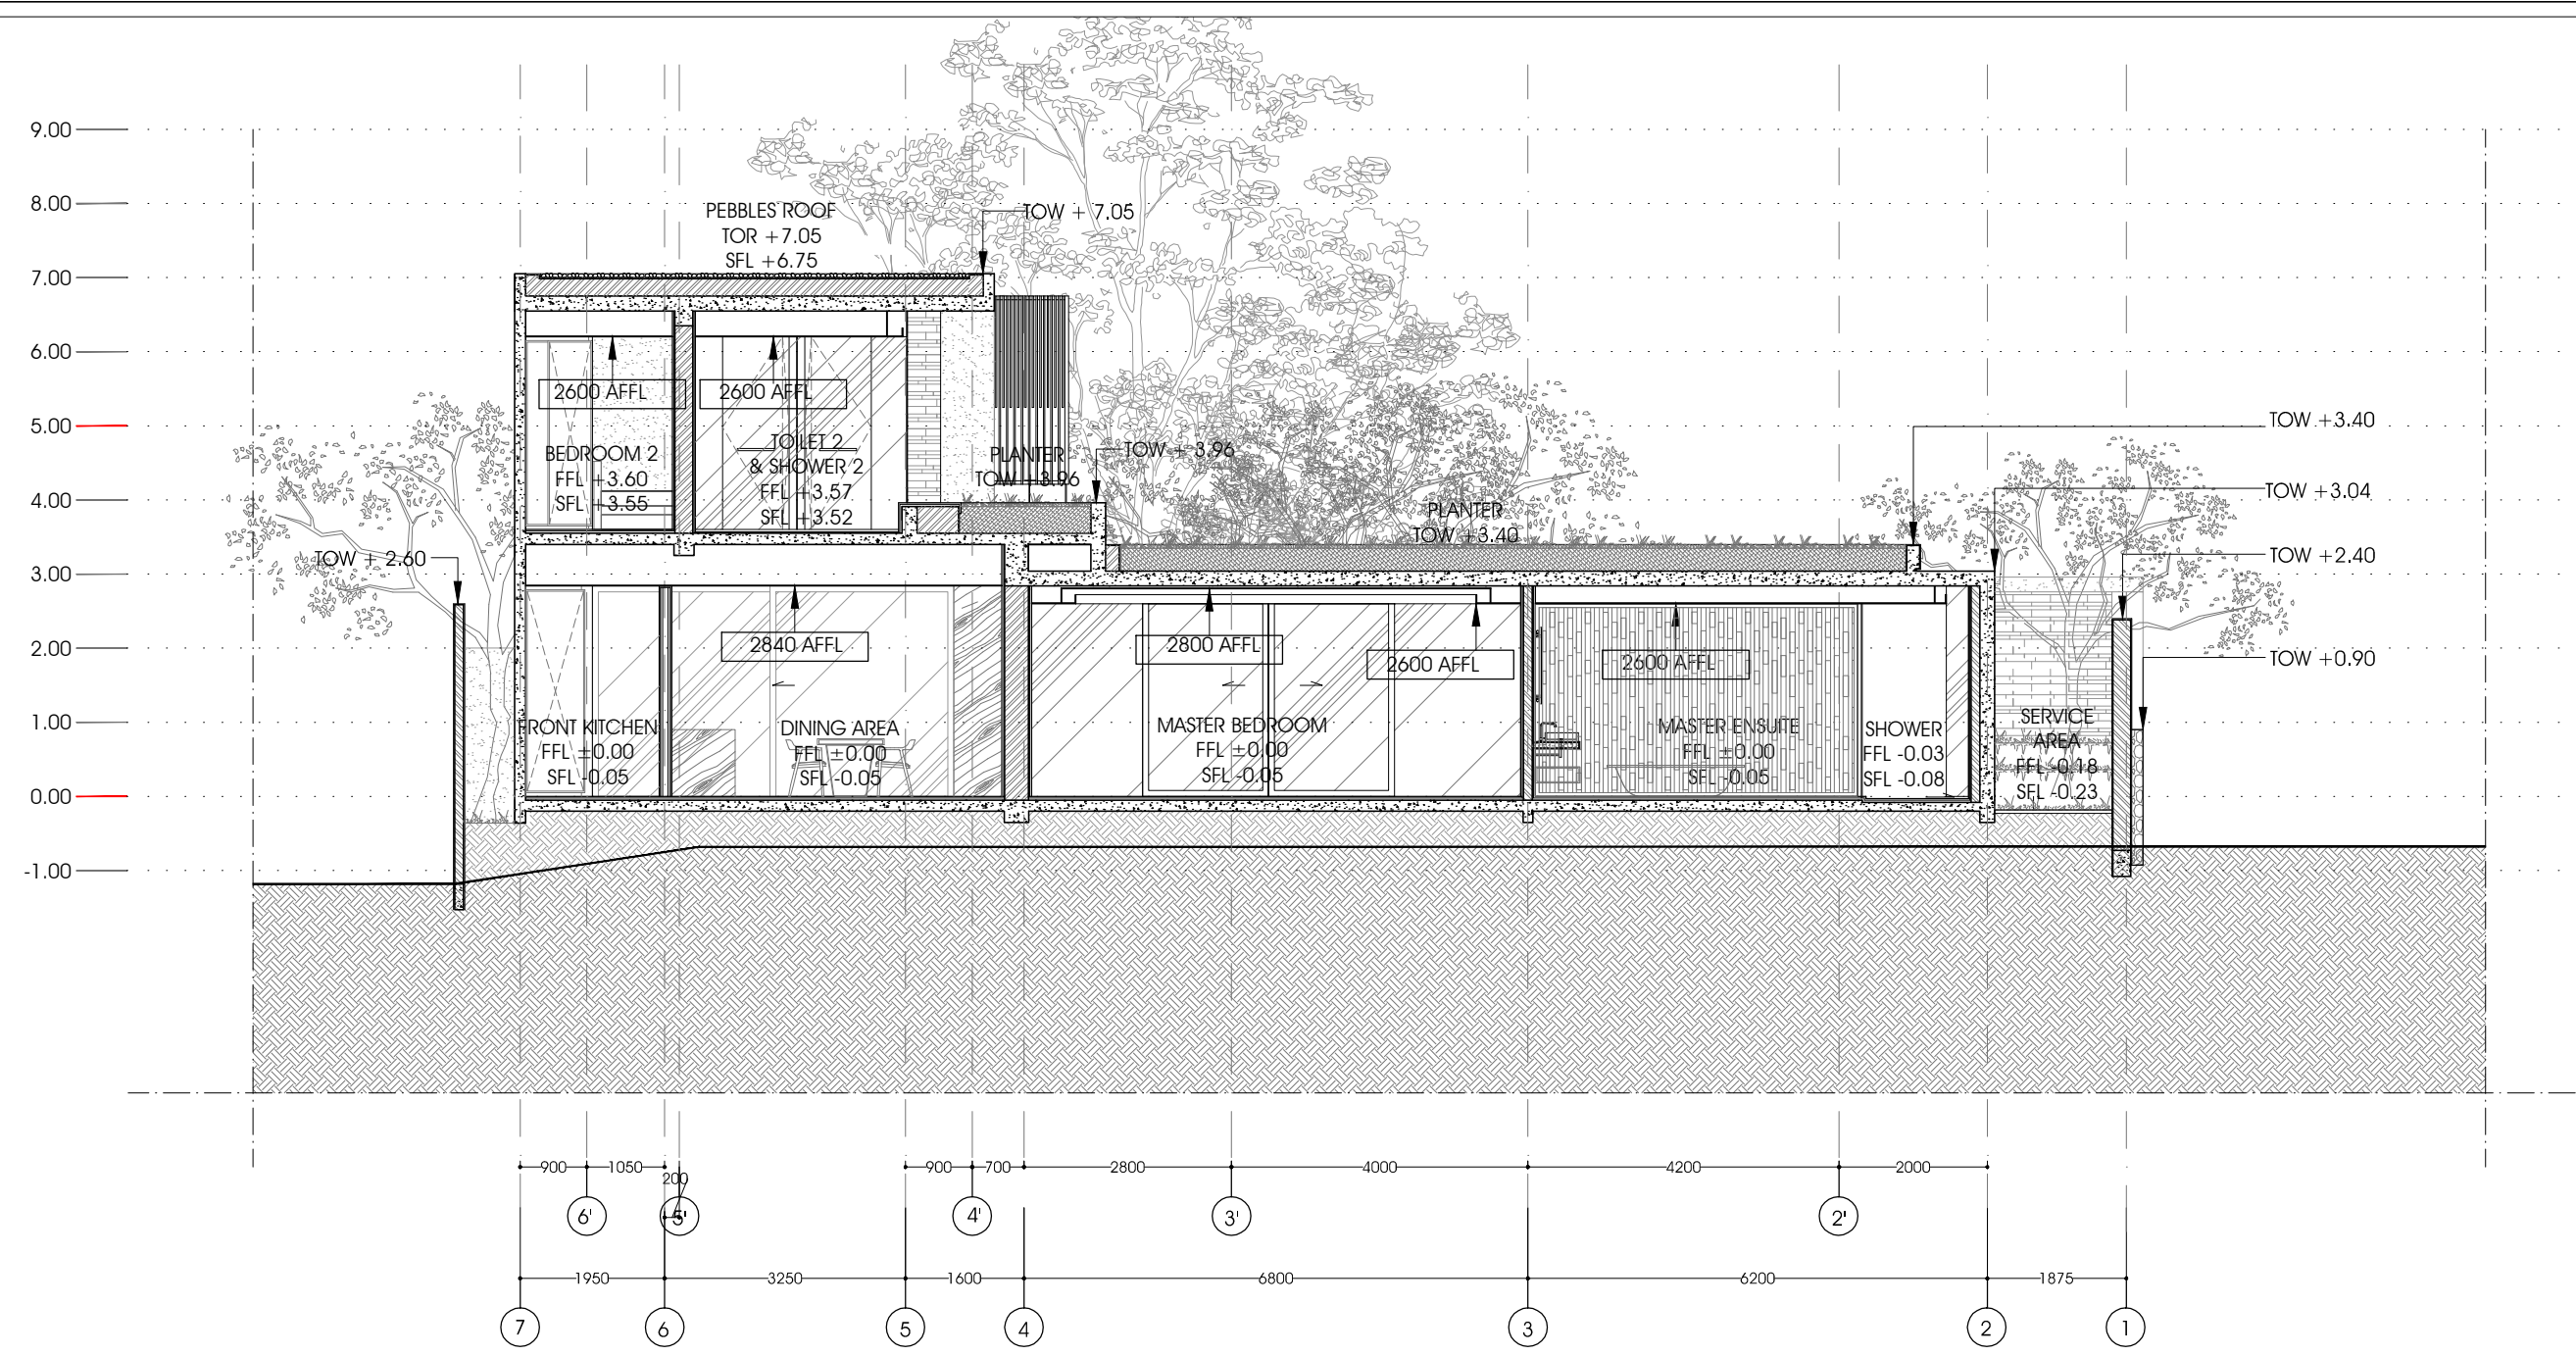

REVISION	DESCRIPTION	DRAWING TITLE:
1	2	3
4	5	6
7	8	9
10	11	12

SECTION 3
SCALE 1:100


14

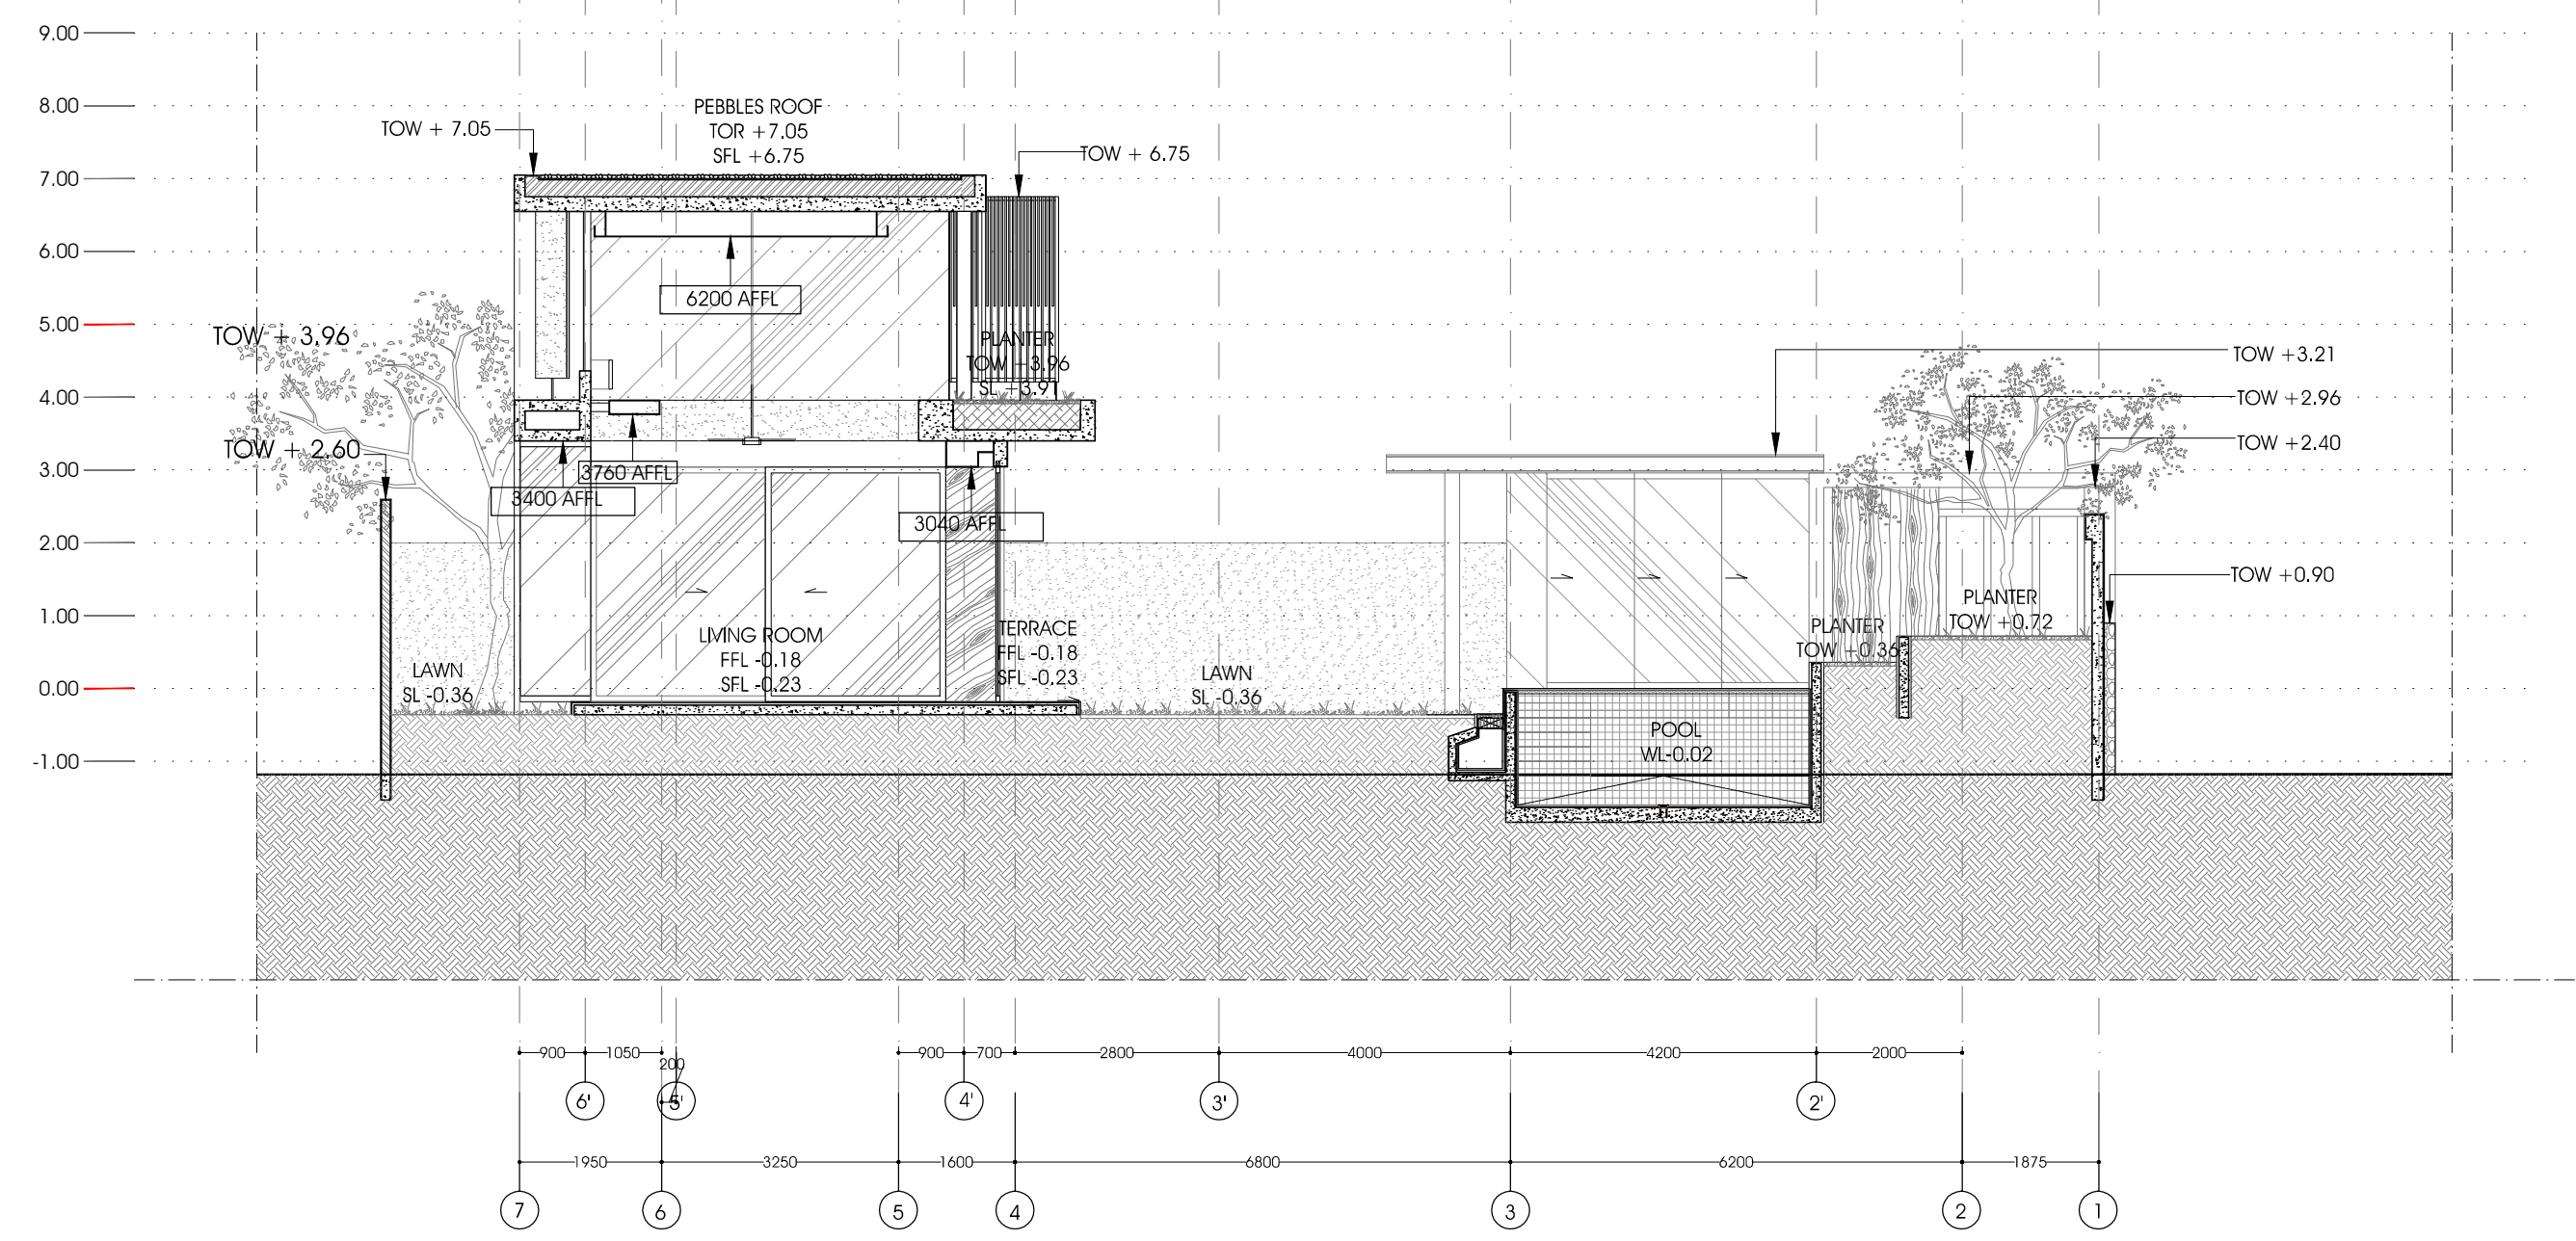

REVISION	DESCRIPTION	DRAWING TITLE:
1	2	3
4	5	6
7	8	9
10	11	12

SECTION 4
SCALE 1:100

15

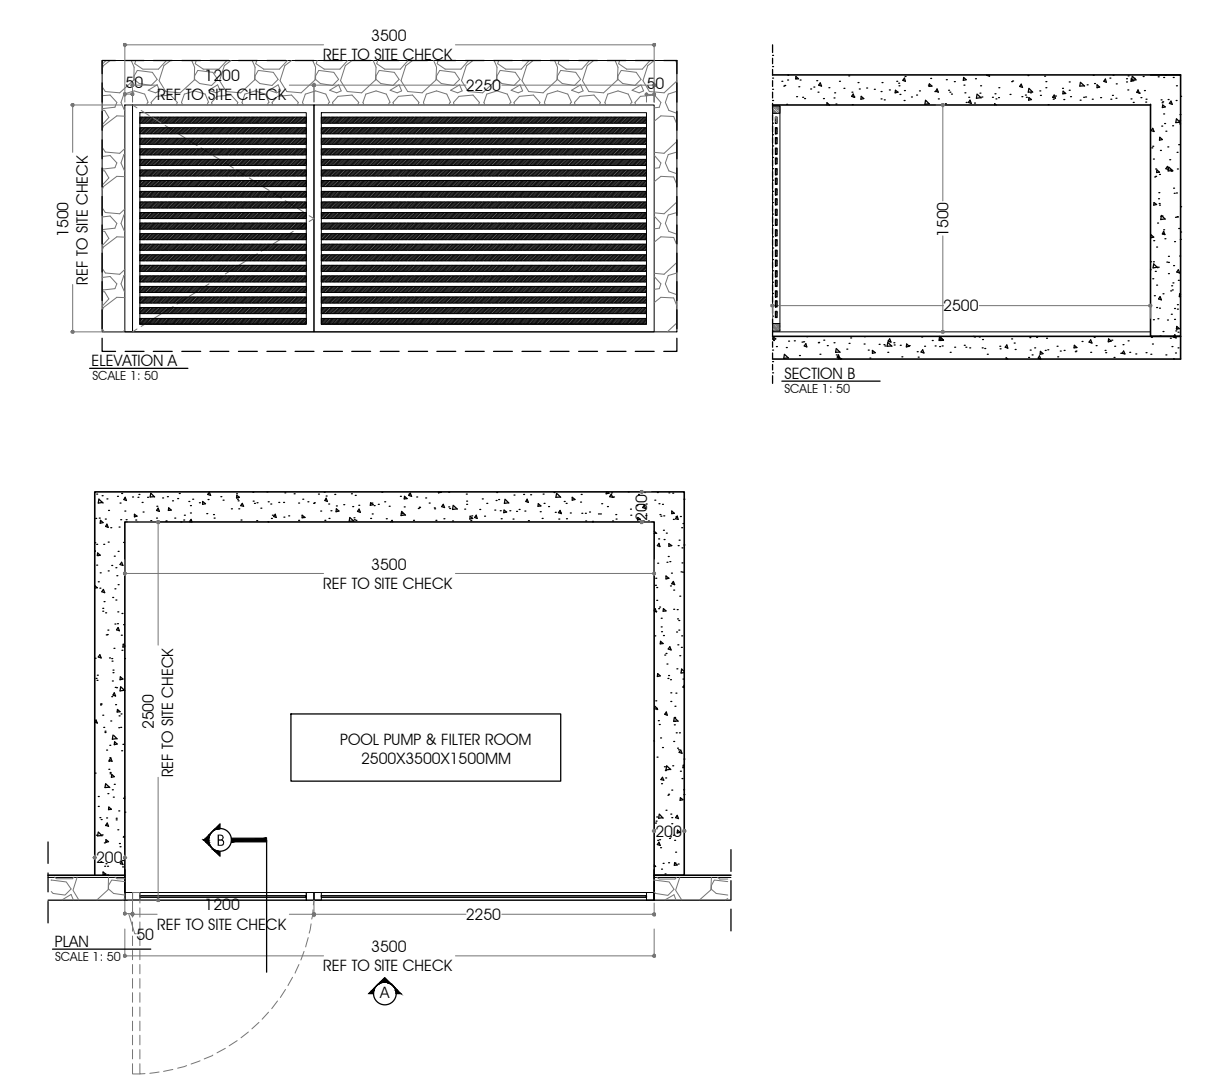

REVISION	DESCRIPTION	DRAWING TITLE:
1	2	3
4	5	6
7	8	9
10	11	12

DETAIL POOL PUMP ROOM COVERED BY PLANTER
SCALE 1:50

16

PROJECT TITLE:
GENERAL ARRANGEMENT
PROJECT NO:
232 SA

GA.09

DRAWN BY:
HMP

CHECKED BY:
OS

DATE OF ISSUE:
29/11/2018

DATE OF REVISION:
1:100

SCALE:
FOR CONSTRUCTION

DRAWING STATUS:
FOR CONSTRUCTION

ARCHITECTURE CONSULTANT

CIVIL & STRUCTURAL ENGINEER

M & E ENGINEER

OWNER

1. COPYRIGHT OF THIS DRAWING IS RESERVED BY THE ARCHITECT AND THE CLIENT.
2. NO PART OF THIS DRAWING SHALL BE REPRODUCED OR TRANSMITTED IN ANY FORM OR BY ANY MEANS, ELECTRONIC OR MECHANICAL, INCLUDING PHOTOCOPYING, RECORDING, OR BY ANY INFORMATION STORAGE AND RETRIEVAL SYSTEM, WITHOUT THE WRITTEN PERMISSION OF THE ARCHITECT.
3. THE ARCHITECT'S LIABILITY IS LIMITED TO THE DESIGN AND CONSTRUCTION OF THE PROJECT.
4. THE ARCHITECT'S LIABILITY IS LIMITED TO THE DESIGN AND CONSTRUCTION OF THE PROJECT.