


GENERAL LEGEND

- Batas
- Jalan
- Major contour
- Minor contour
- Pohon
- Akasia
- Kapuk
- Jati

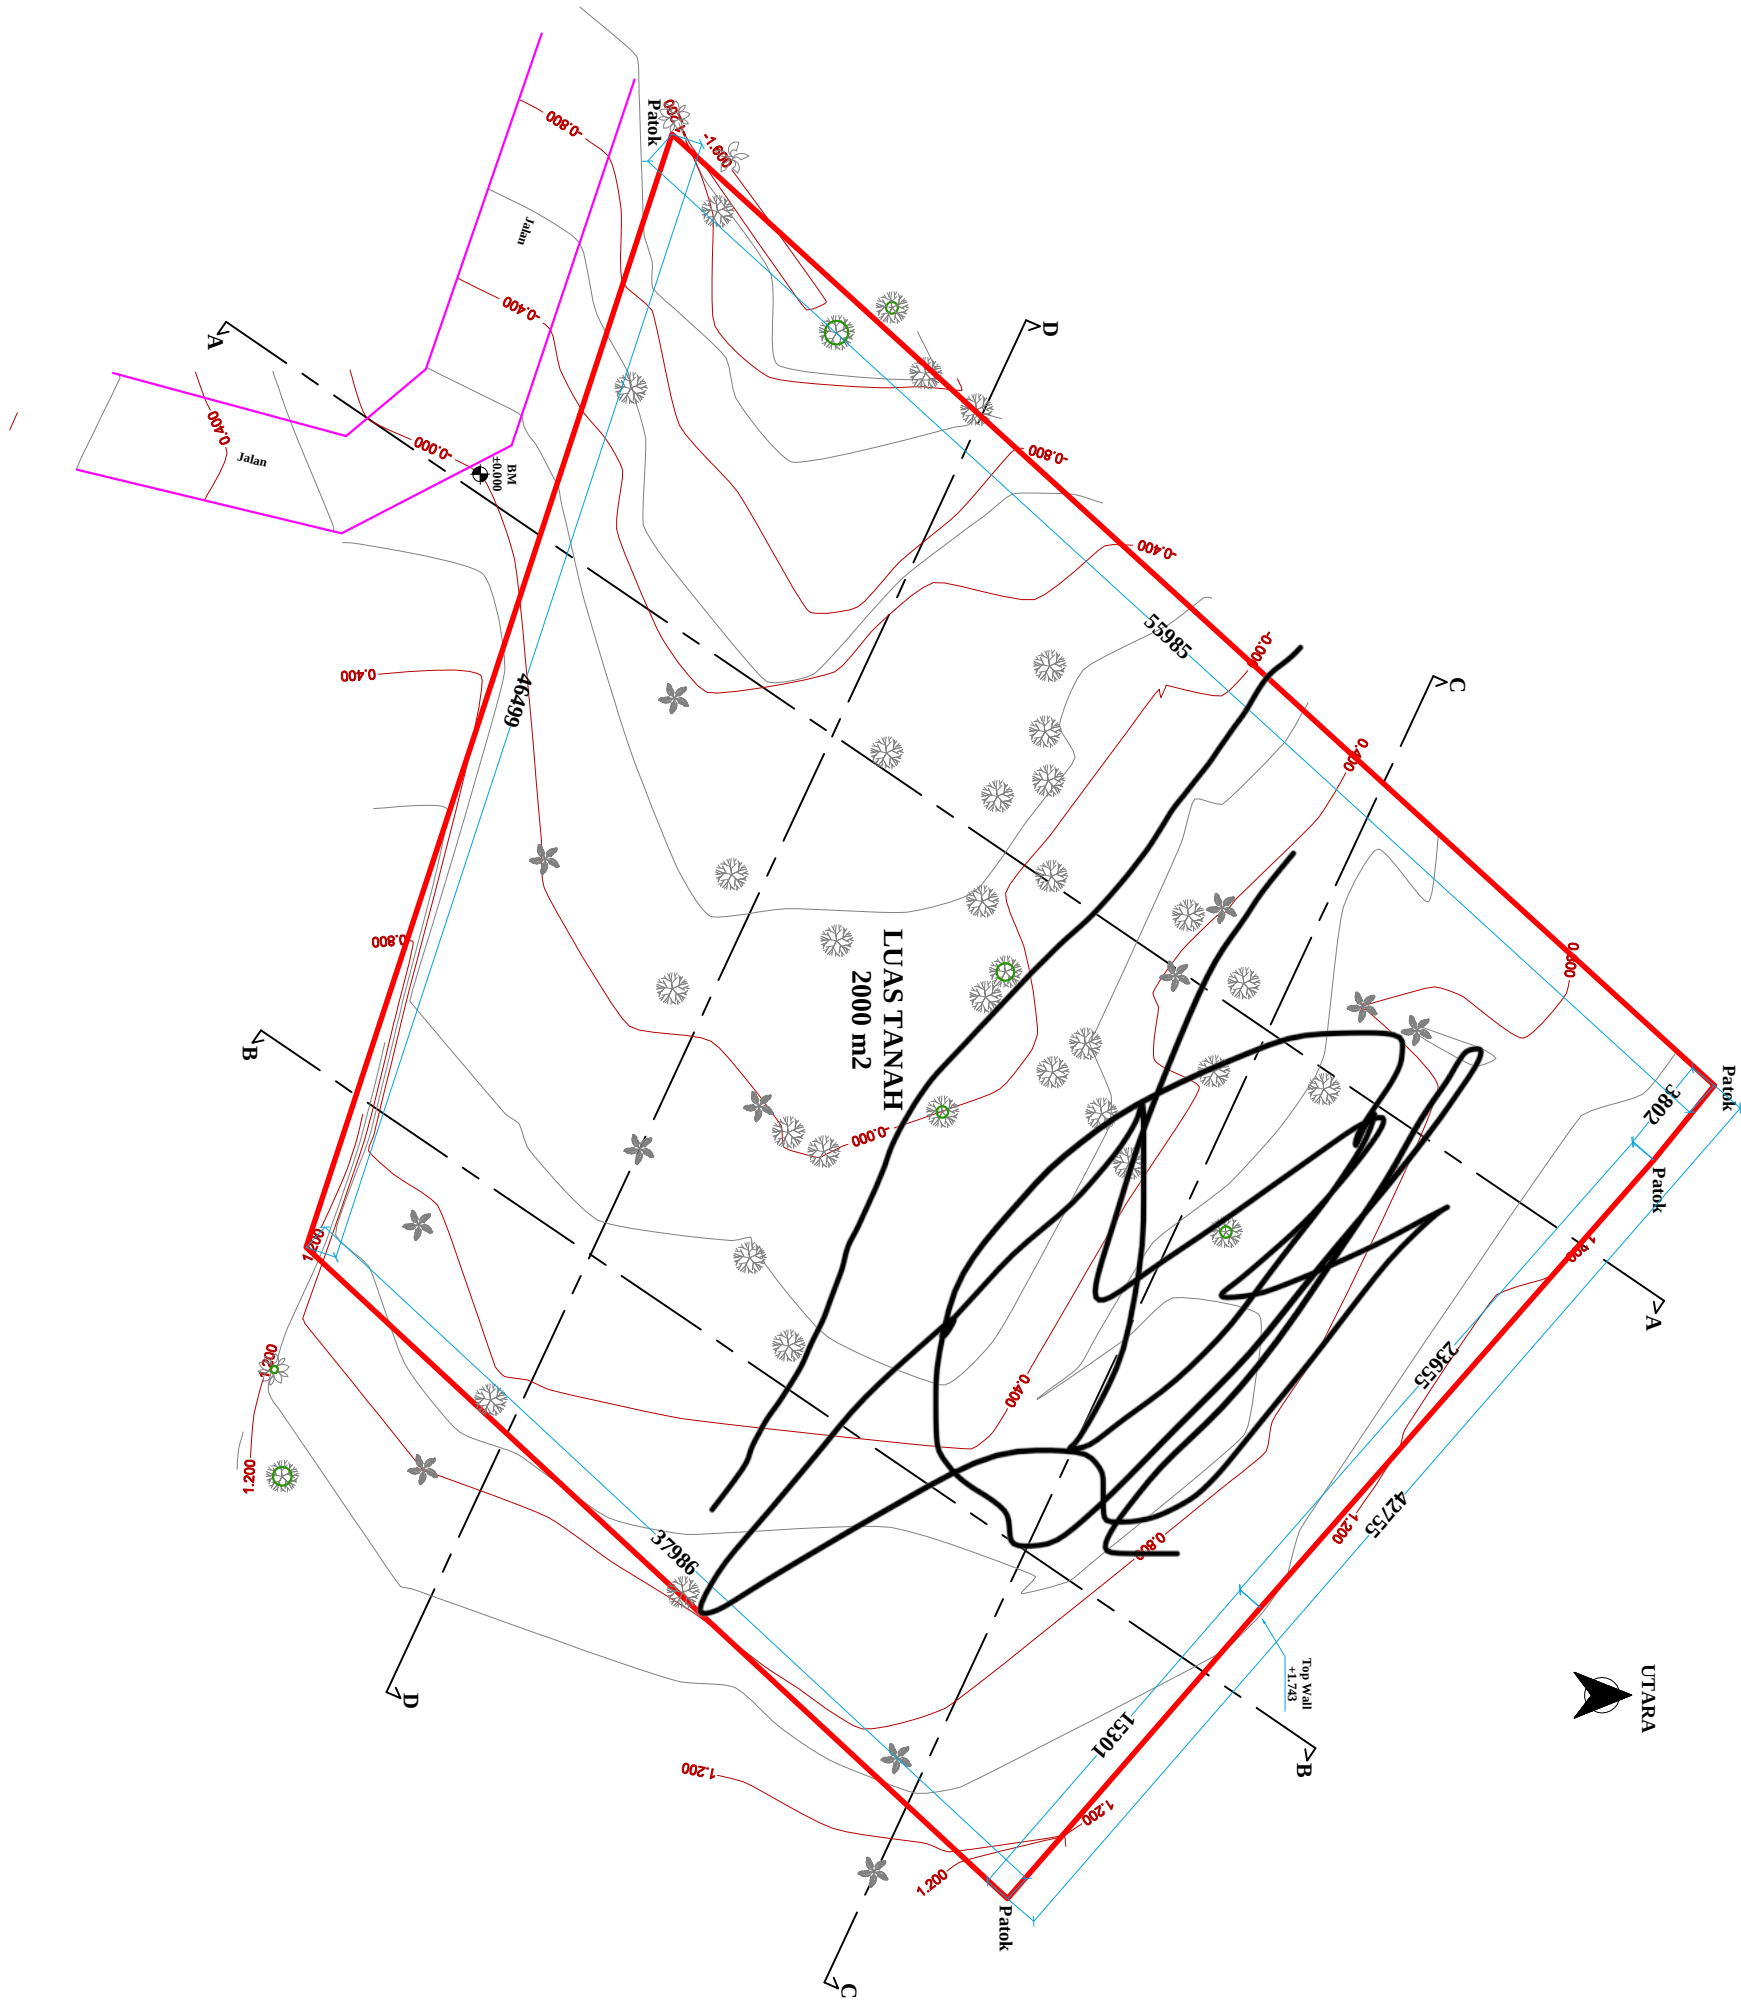

Project :

Drawing Name :

SITE PLAN TOPOGRAPHY

Scale :

1 : 300

Date Drawing :

03-07-2023

Paper Size :

ISO-A3

Client :

Sheet No :

Total sheet :

-

Survey by :