


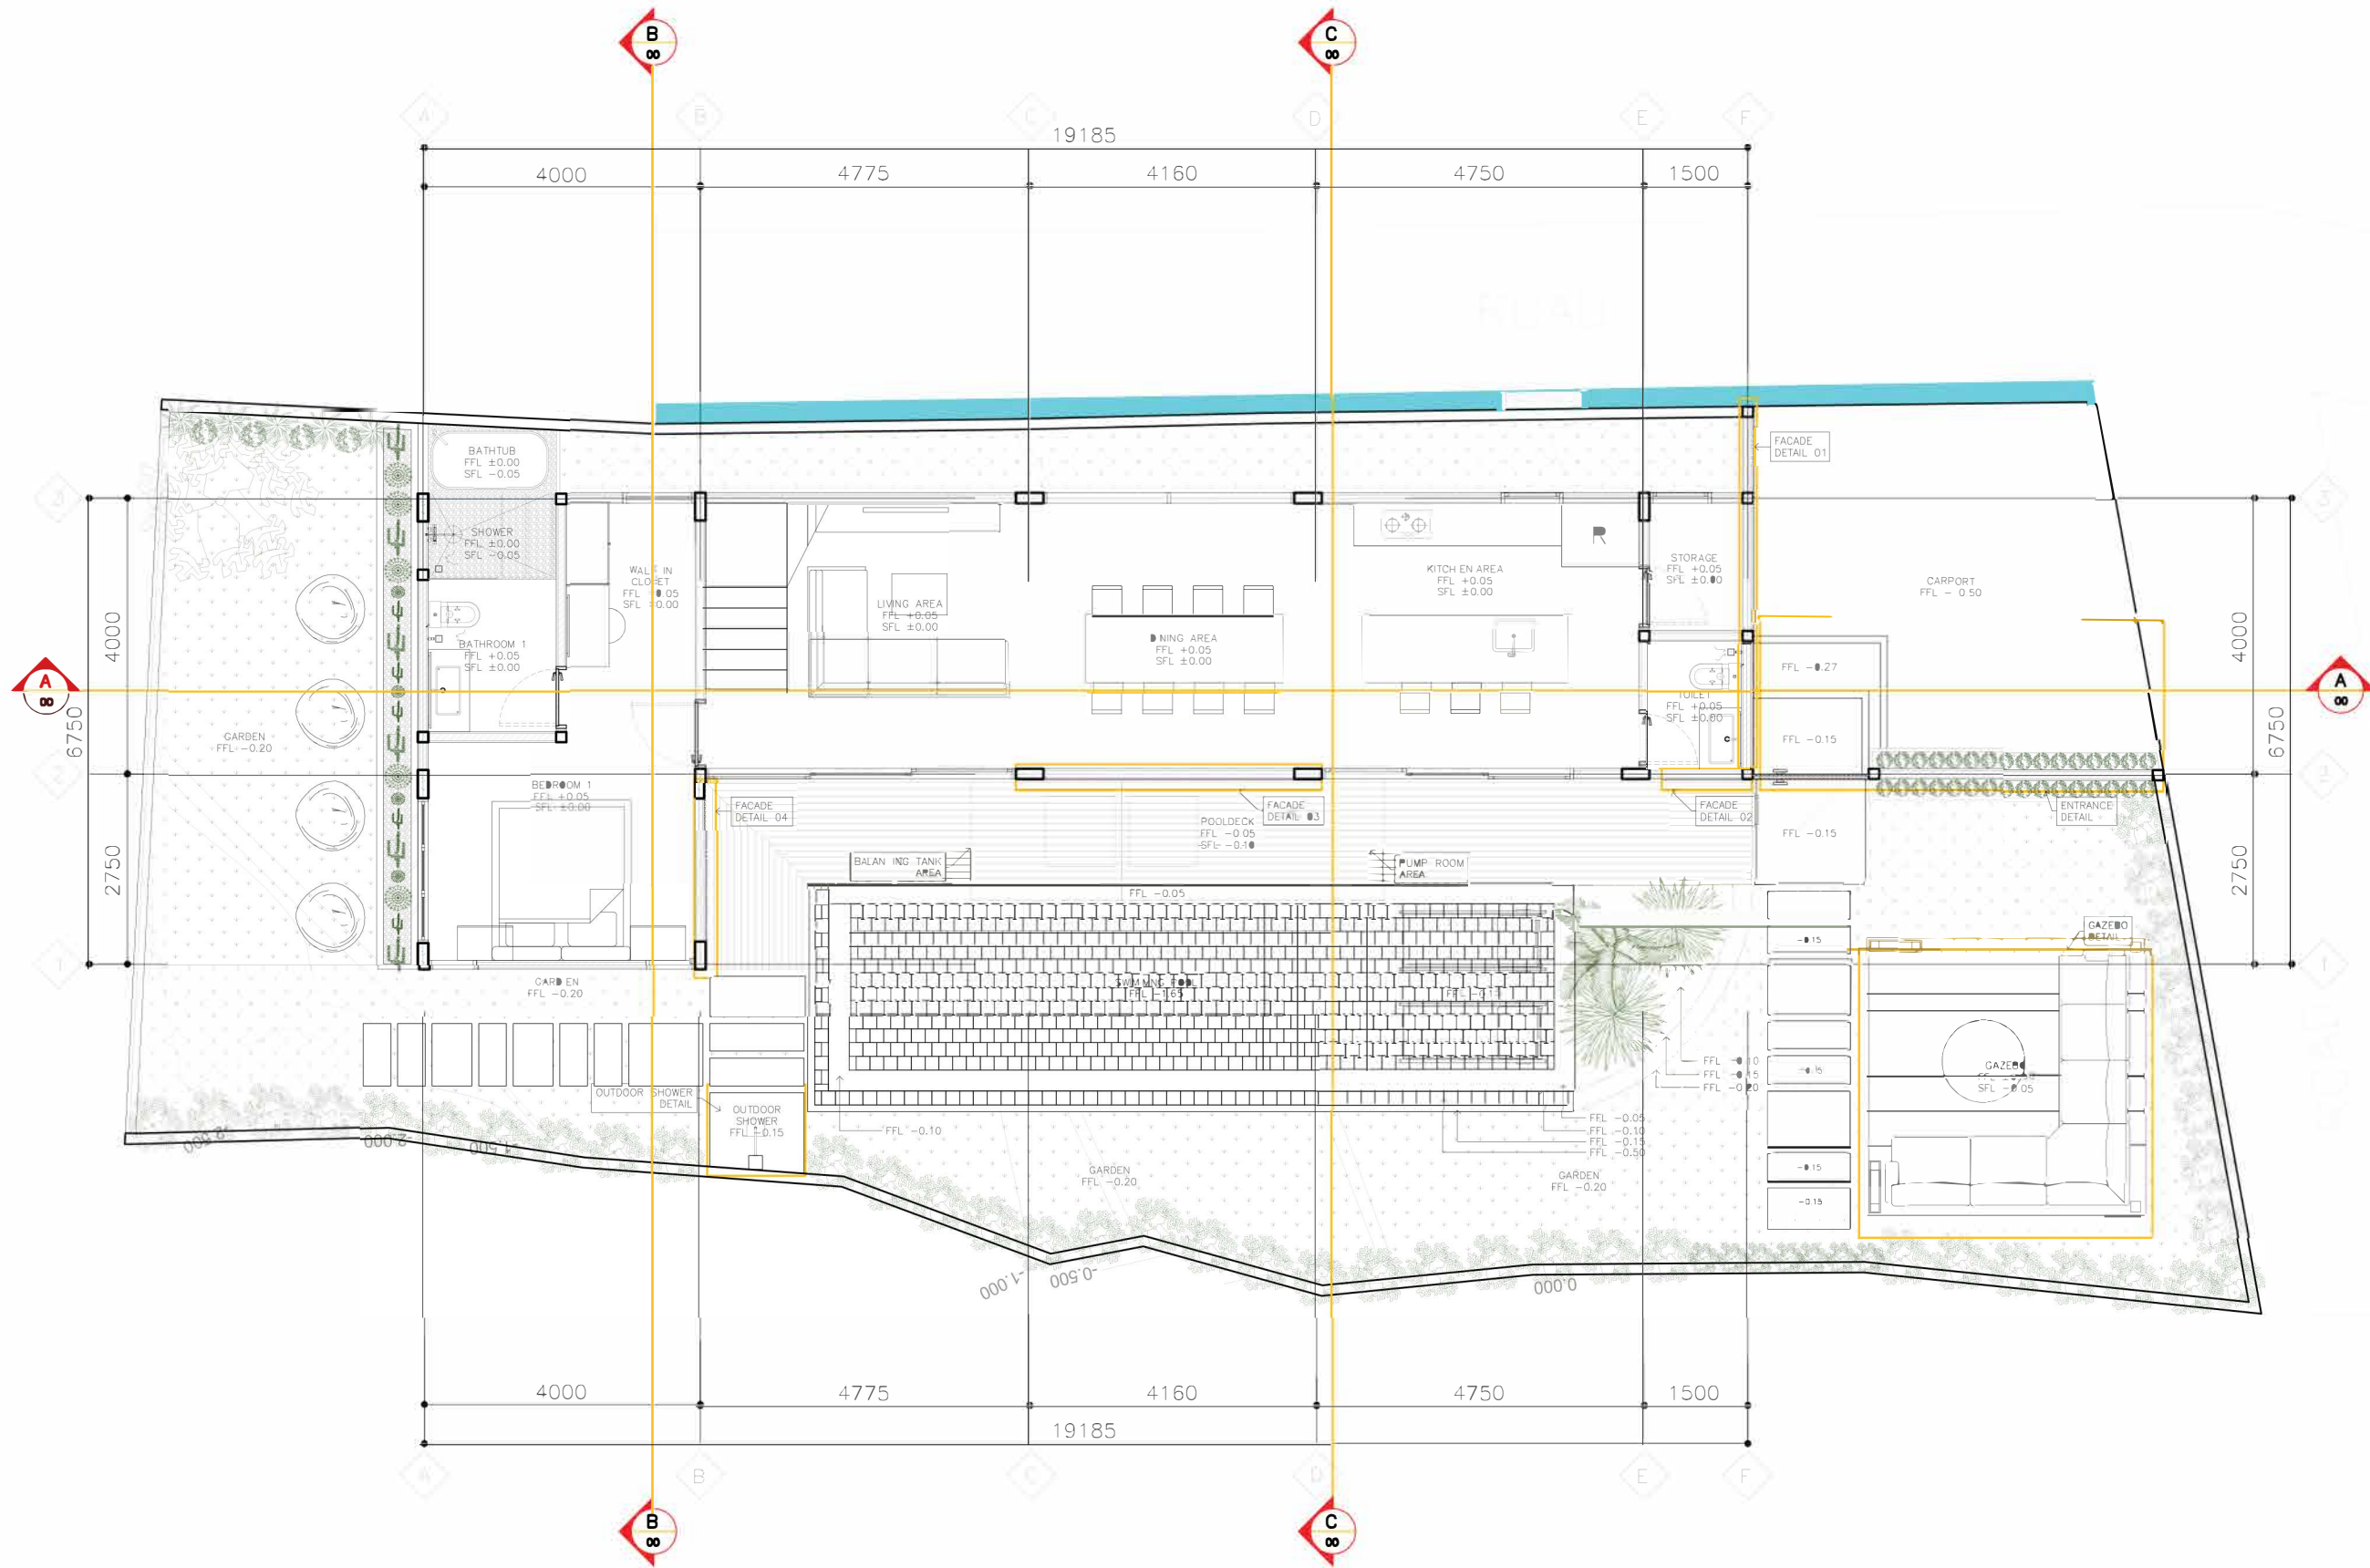

Project Name

Location

PADONAN

Client

Architect

A.A.NGR AG. KRISNA KENCANA S.Ars.

Structure

I MADE MINGGU, ST.

M.EP

I NYOMAN YOGI PRIA UDYATMIKA

Drawing Name

PLAN
FIRST FLOOR PLAN
VILLA PADONAN

Scale

1:100

Drawing Code

A-02

Note / Legend

