


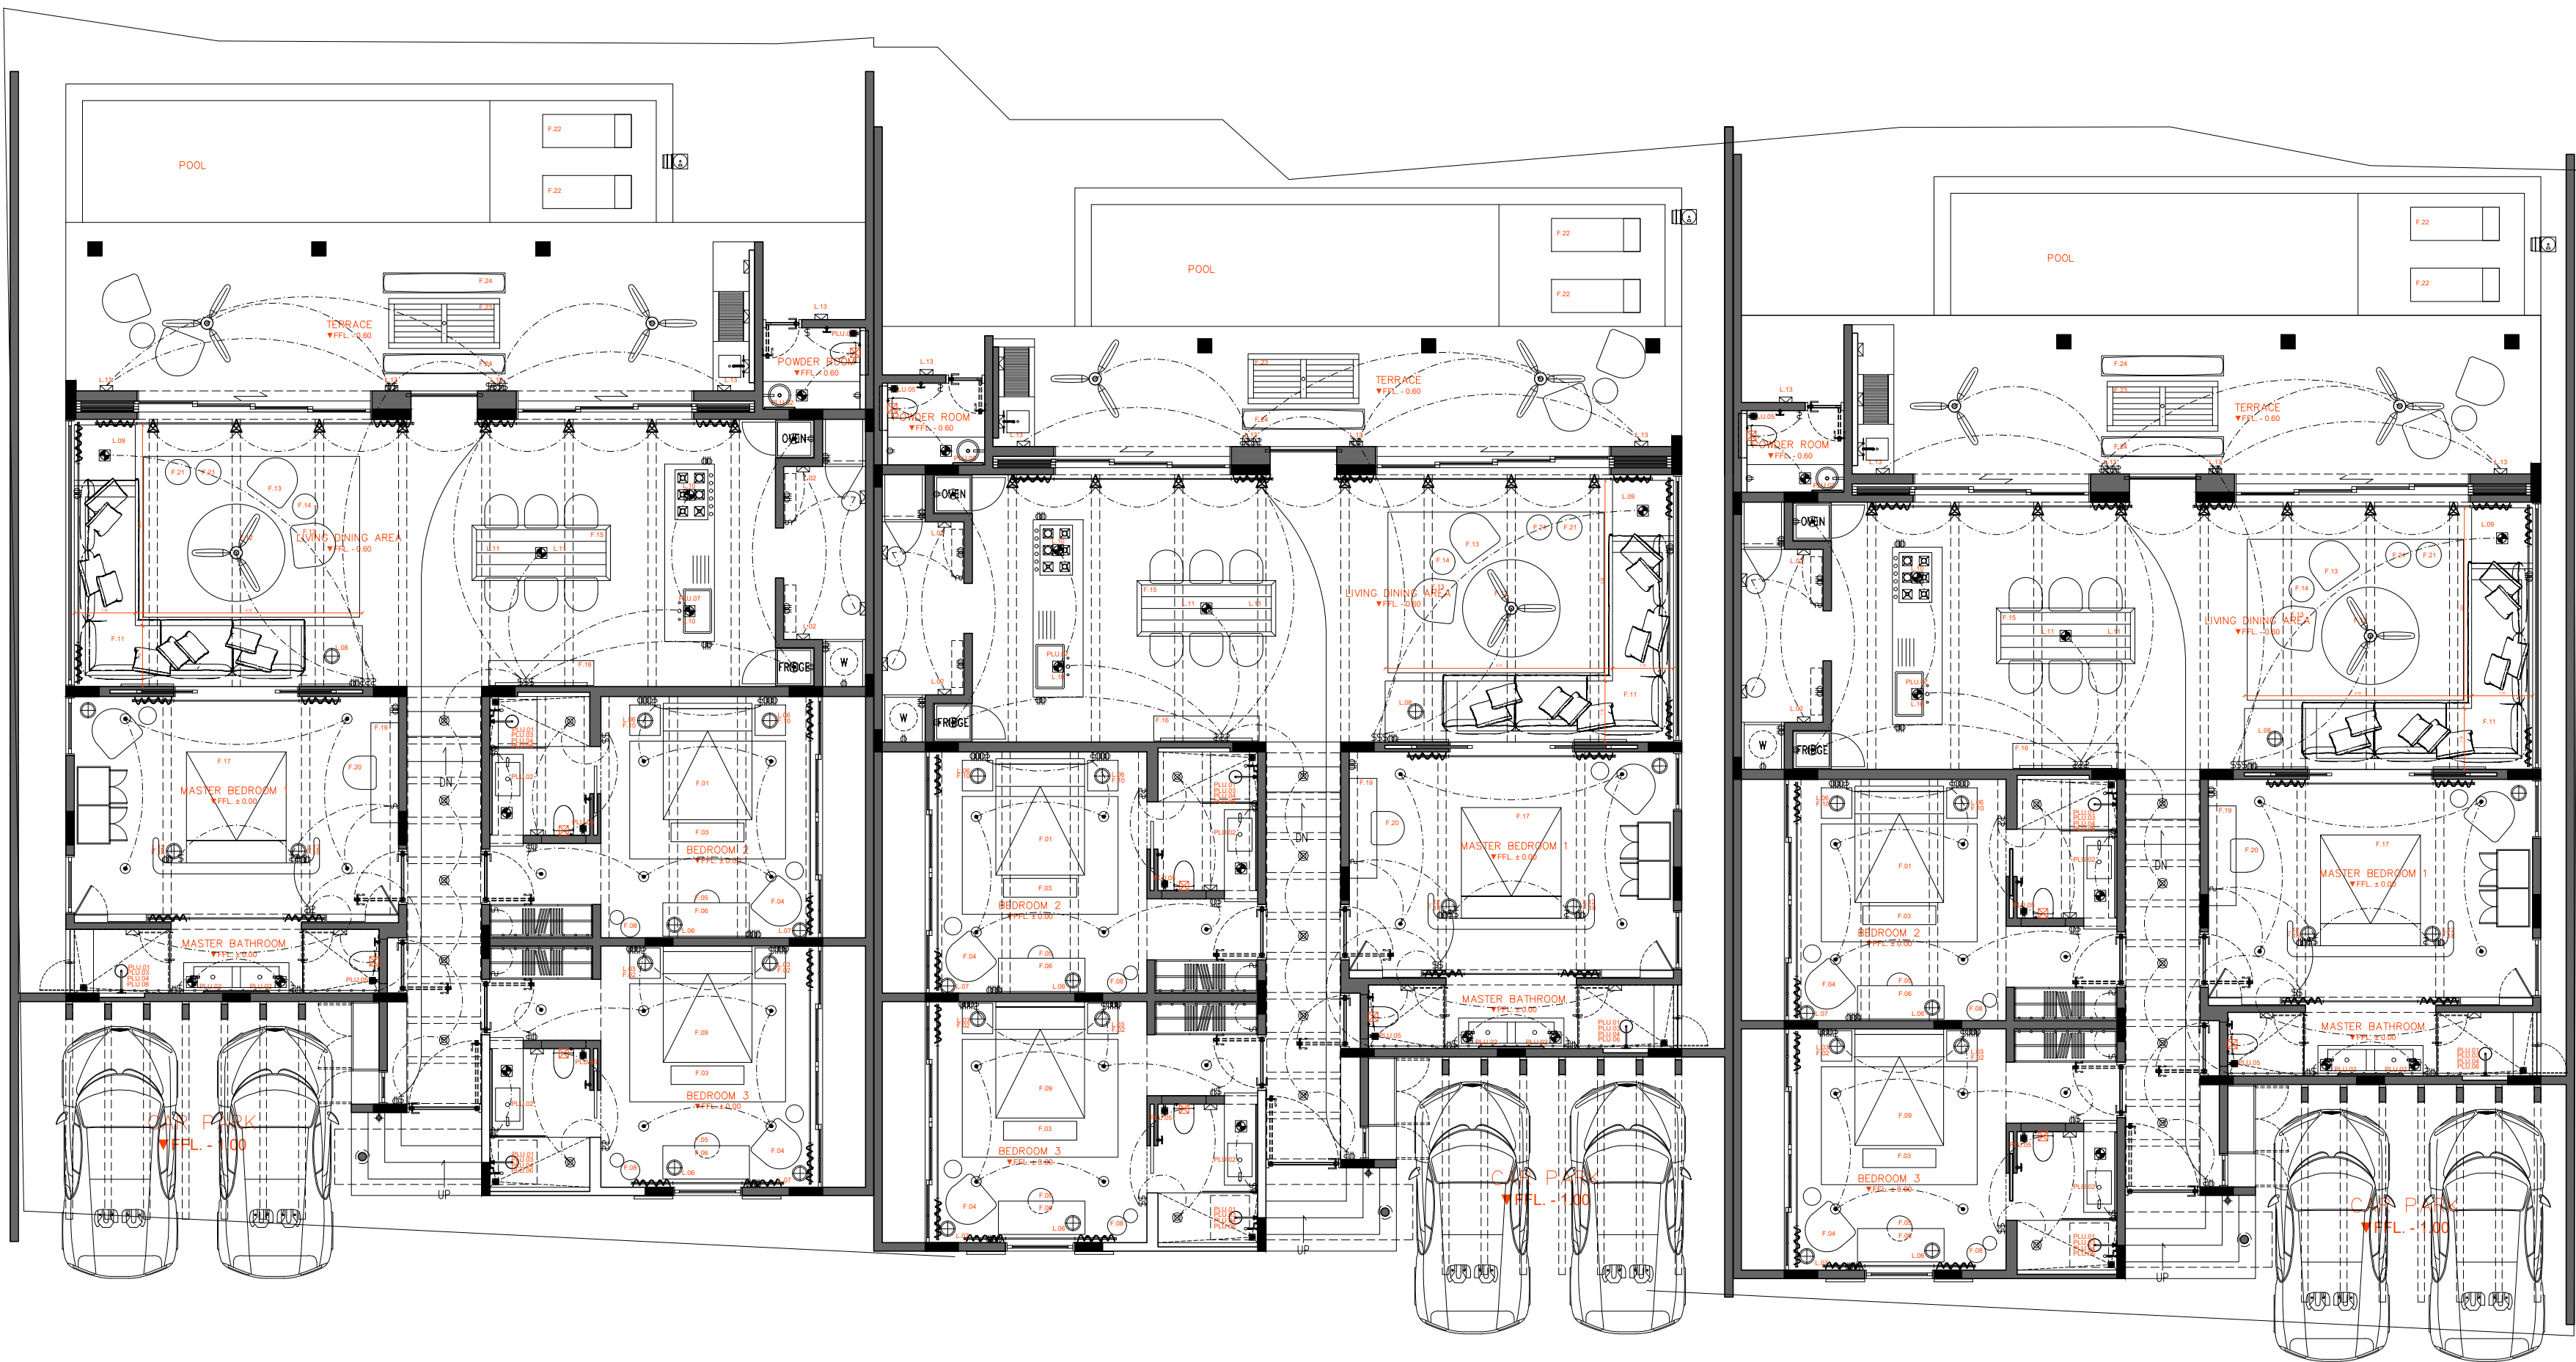


RUCIL 1

RUCIL 2

RUCIL 3

MASTER FLOOR PLAN
SCALE 1:100 @A2

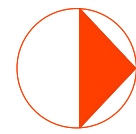

PROJECT:

CLIENT:

NOTE:

1. DRAWINGS ARE DESIGN INTENT ONLY. CONTRACTOR TO VERIFY ALL DIMENSIONS PRIOR TO PROCEEDING WITH WORK.
2. ANY STRUCTURAL, FINISHING, ELECTRICAL, MECHANICAL, PLUMBING, SYSTEMS ARE THE RESPONSIBILITY OF THE CONTRACTOR/ENGINEER.
3. ANY CHANGES TO MATERIALITY AND/OR DESIGN DETAILS TO BE APPROVED BY DESIGNER.

DESCRIPTION:

DWG NO. 0000
SCALE 1:100
DATE