





OWNER / CLIENT	PROJECT	WARNING The drawing and any data contained here in are the property of ARKANA and protected by the intellectual copyright. It is against the law to use it without their written permission. PERINGATAN Gambar dan semua data yang tercantum di sini adalah milik ARKANA dan dilindungi oleh Undang – undang Hak Cipta. Menggunakannya tanpa ijin ARKANA adalah perbuatan melanggar hukum.	DESIGNER CONSULTANT	DRAWING STATUS	NOTE				SUBJECT OF DRAWING	Project Number	Drawing Number	Revision
				DRAWING BY	No.	Status	Date	Signature	SITE PLAN		AR-DZ A1-101	1
				CHECKED BY								
				APROVED BY								
									SCALE 1 : 150 @A2			

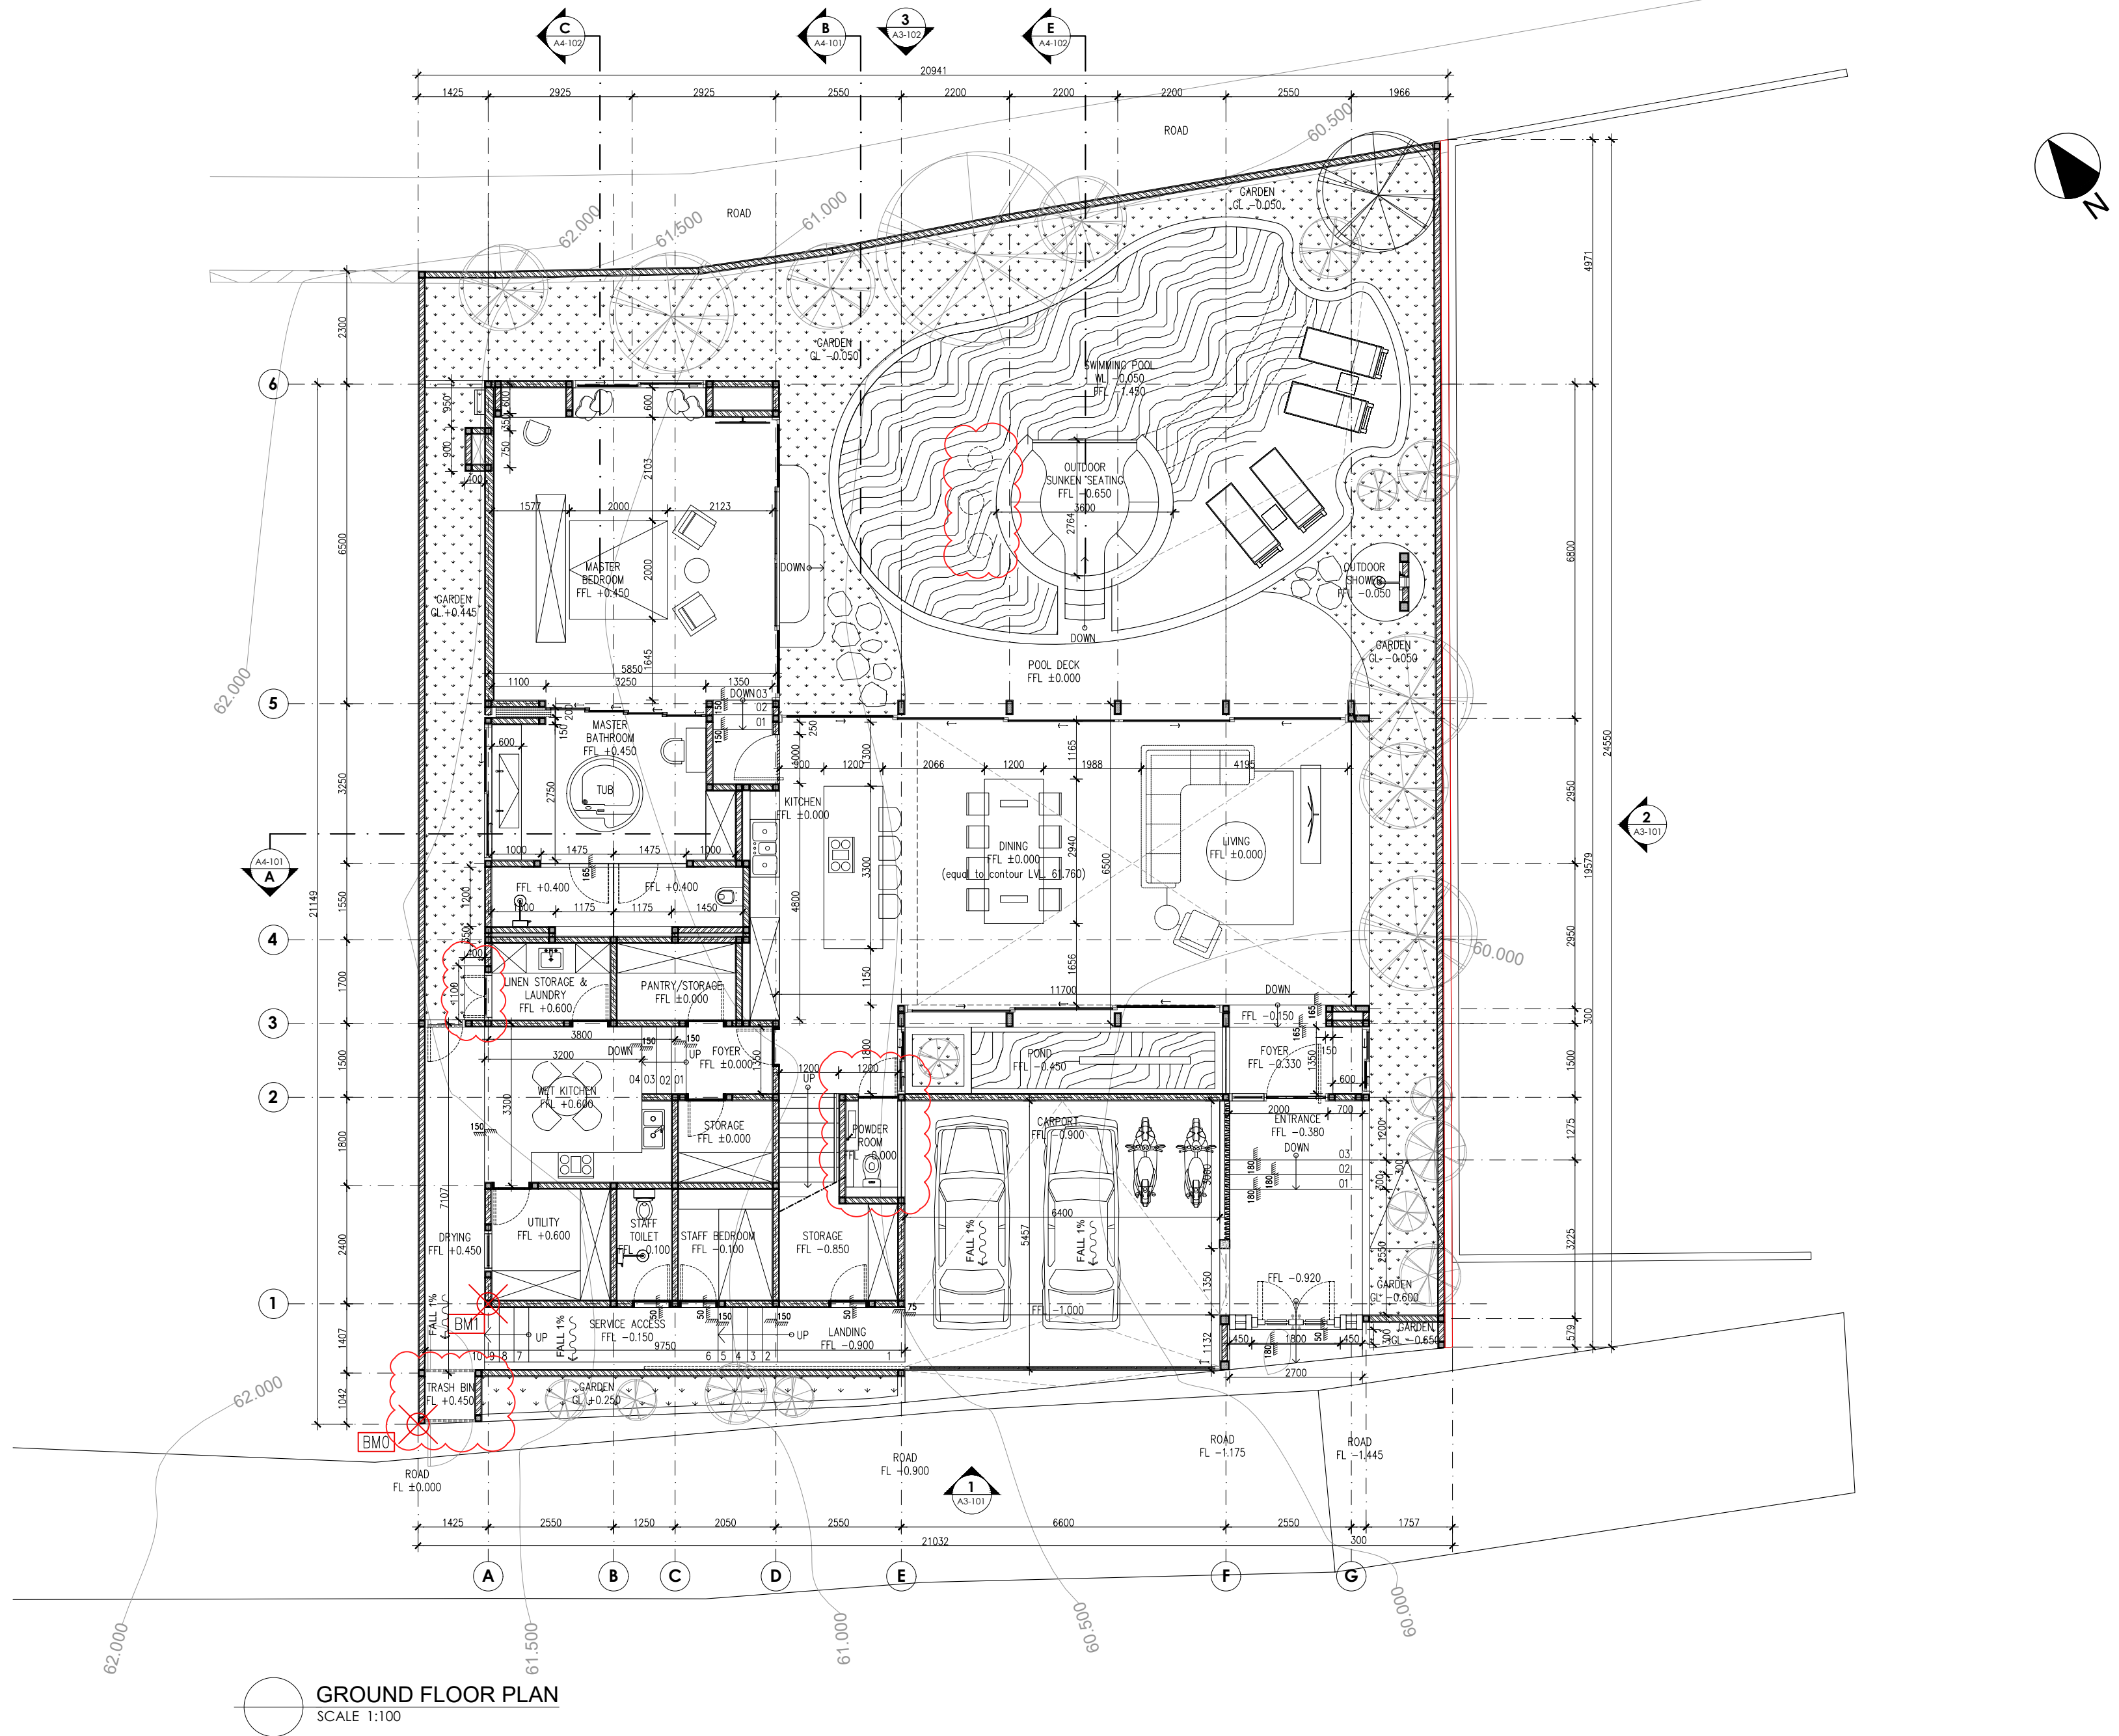


OWNER / CLIENT	PROJECT	DESIGNER CONSULTANT	DRAWING STATUS	NOTE				SUBJECT OF DRAWING		
				No.	Status	Date	Signature	GROUND FLOOR PLAN		
								SCALE		
								1 : 100 @A2		

WARNING	PERINGATAN	Project Number	Drawing Number	Revision

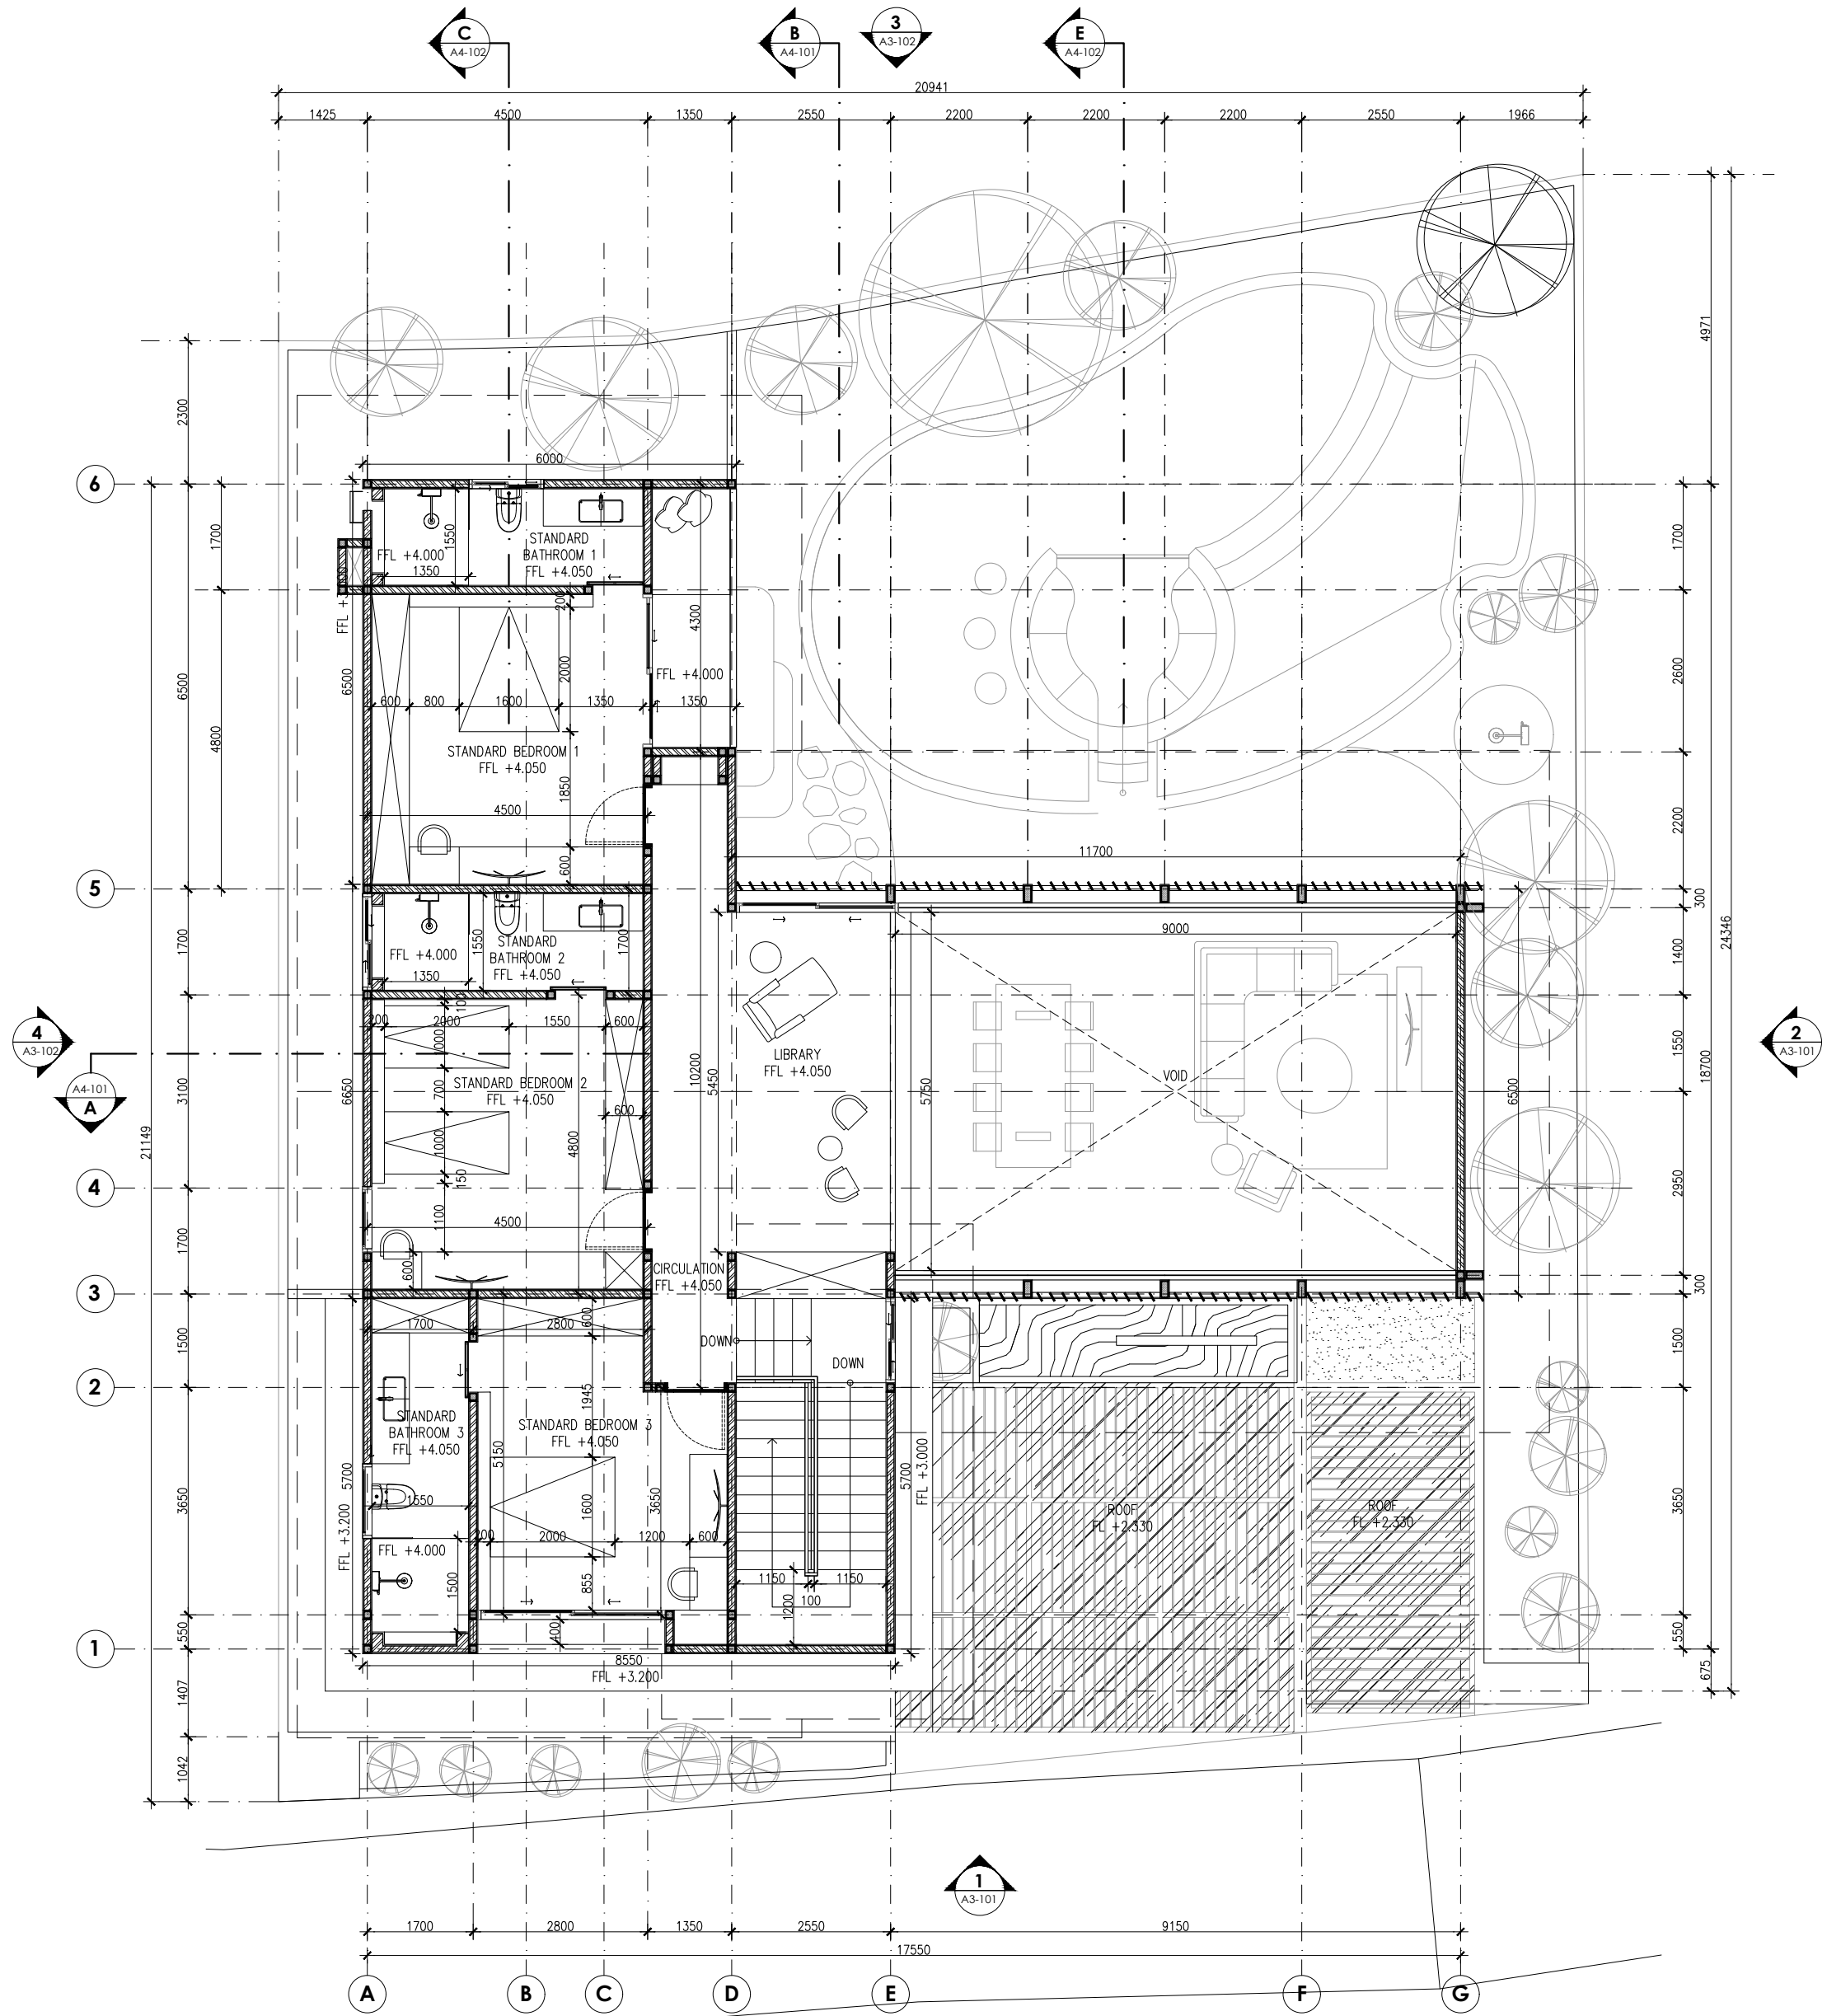

FIRST FLOOR PLAN
SCALE 1:100

OWNER / CLIENT	PROJECT	WARNING The drawing and any data contained here in are the property of ARKANA and protected by the intellectual copyright is against the law to use its without their written permission. PERINGATAN Gambar dan semua data yang tercantum di sini adalah milik ARKANA dan dilindungi oleh Undang – undang Hak Cipta. Menggunakannya tanpa izin ARKANA adalah perbuatan melanggar hukum.	DESIGNER CONSULTANT	DRAWING STATUS		NOTE				SUBJECT OF DRAWING			Project Number	Drawing Number	Revision
			DRAWING BY	No.	Status	Date	Signature	FIRST FLOOR PLAN	SCALE 1 : 100 @A2		AR-DZ A2-102	2			
													CHECKED BY		
													APPROVED BY		

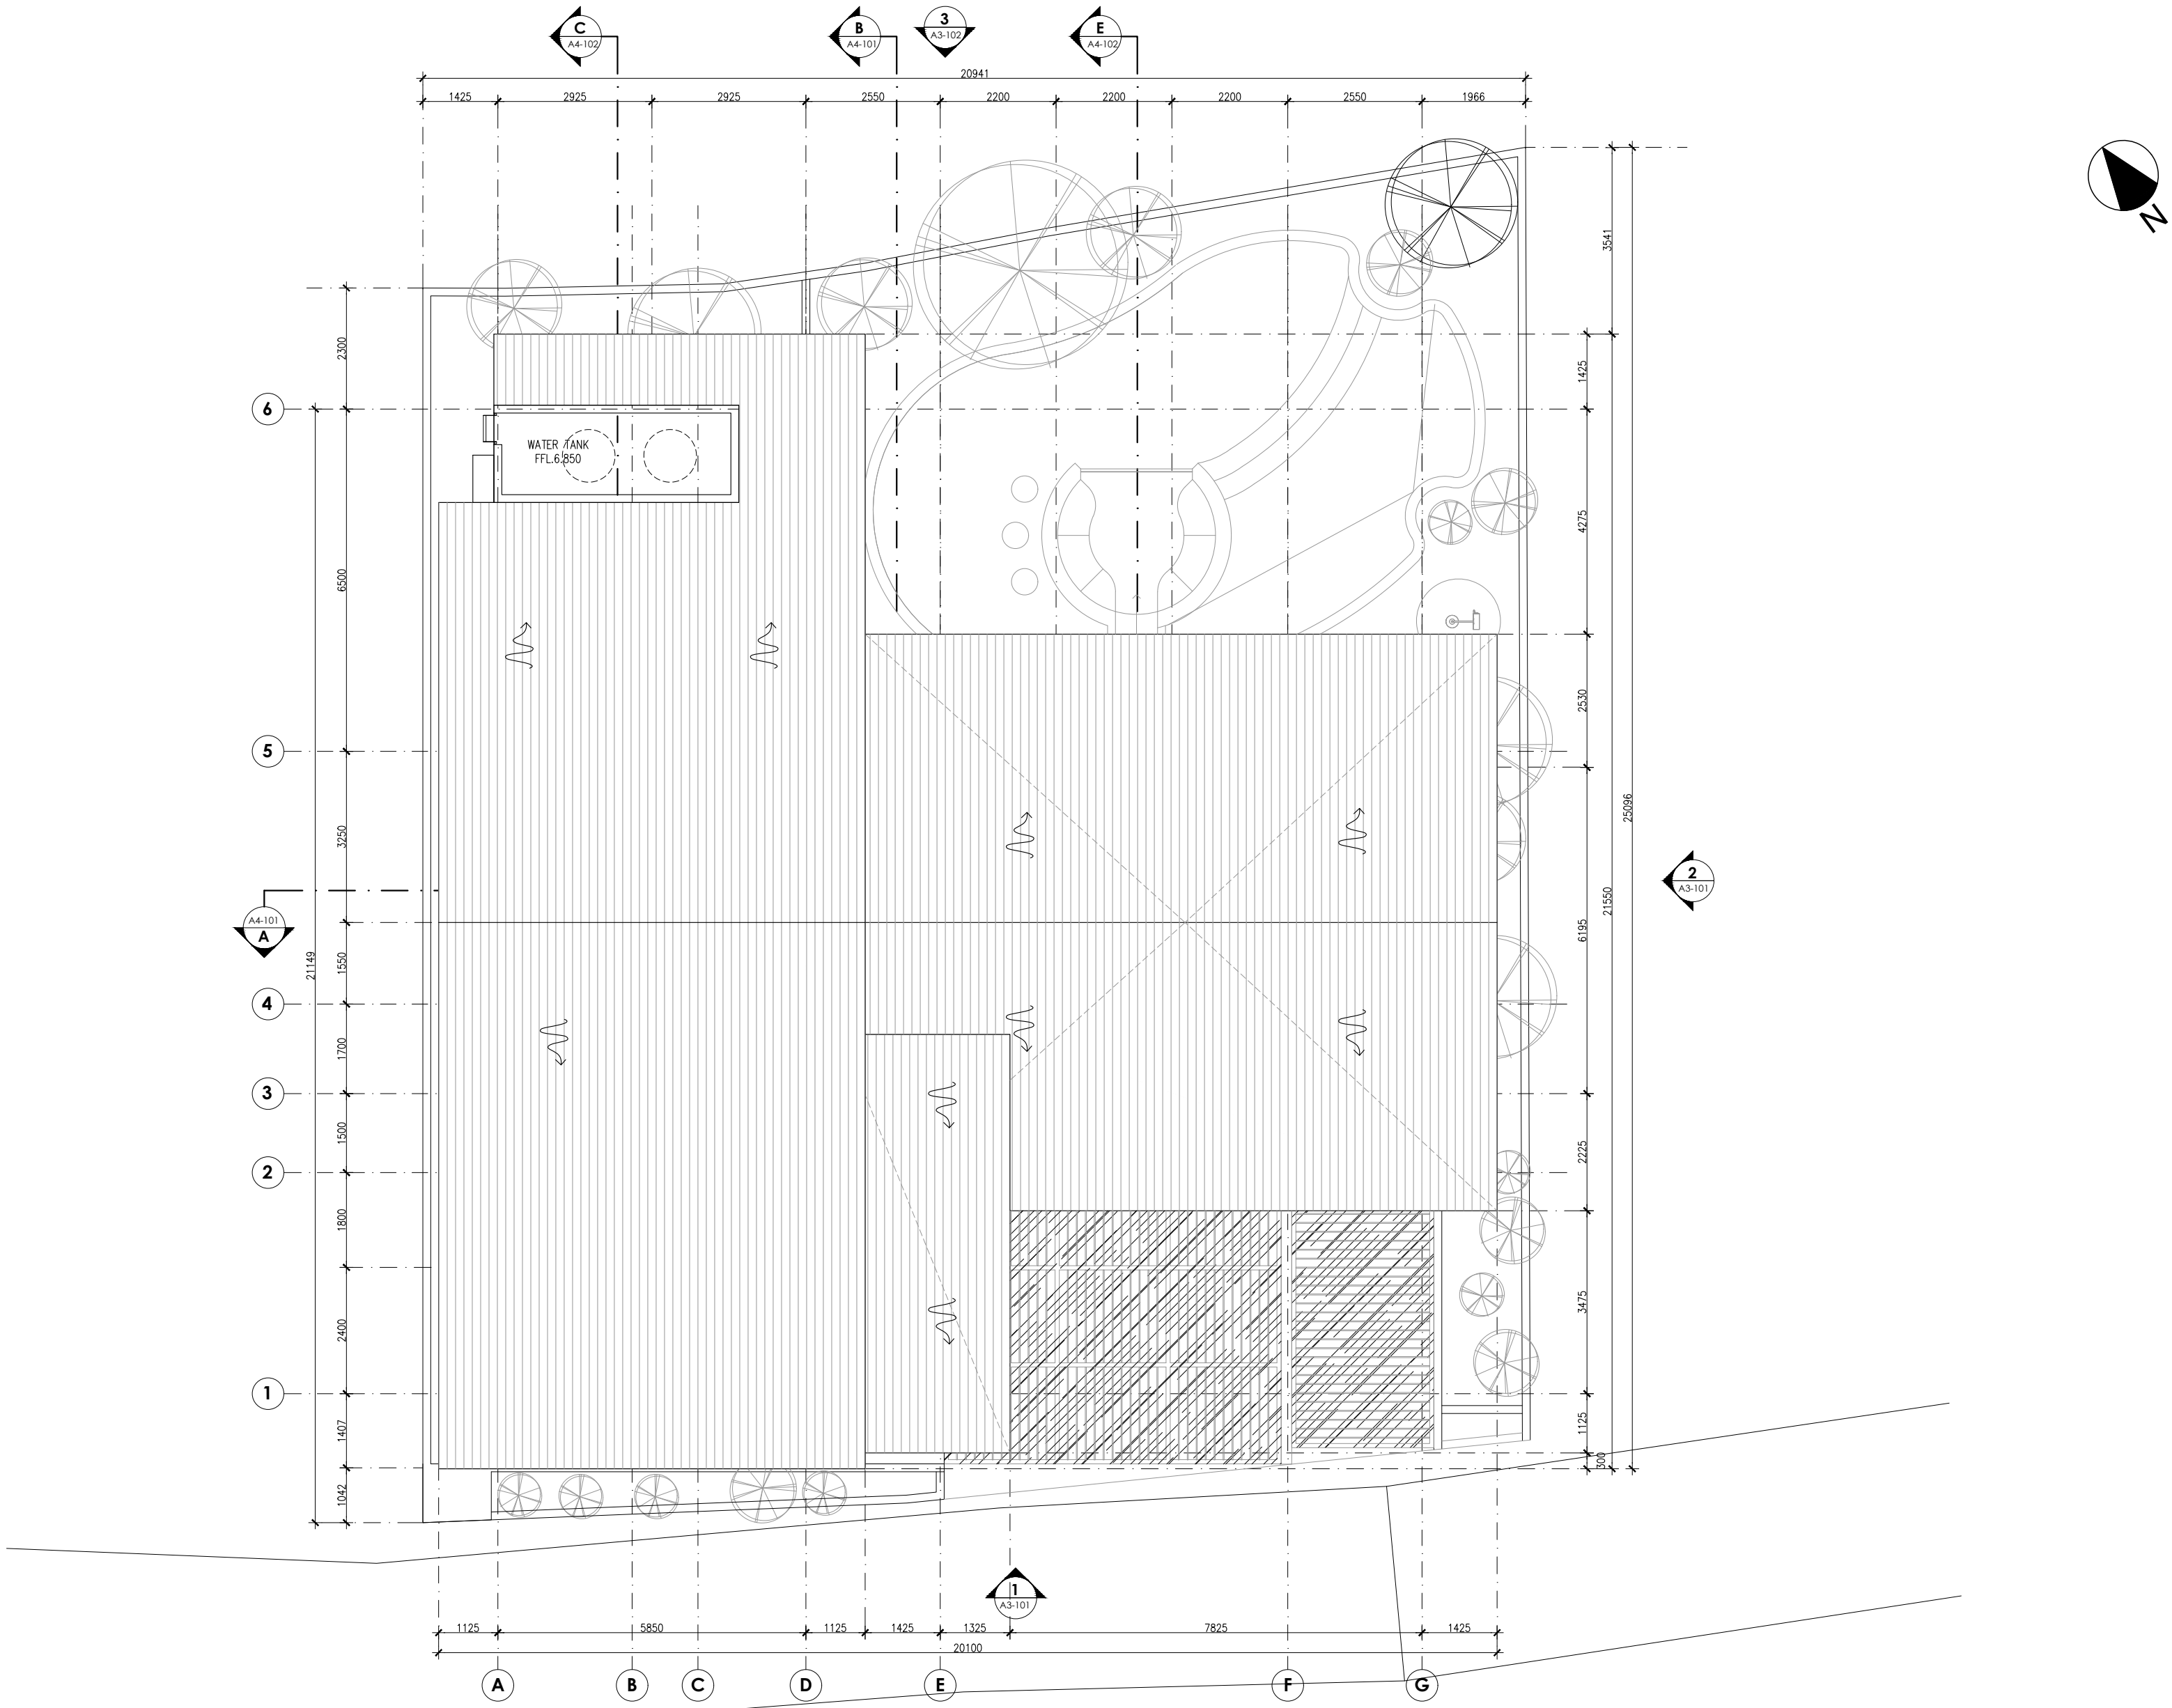

ROOF PLAN
SCALE 1:100

OWNER / CLIENT	PROJECT	WARNING The drawing and any data contained here in are the property of ARKANA and protected by the intellectual copyright is against the law to use its without their written permission. PERINGATAN Gambar dan semua data yang tercantum di sini adalah milik ARKANA dan dilindungi oleh Undang – undang Hak Cipta. Menggunakannya tanpa ijin ARKANA adalah perbuatan melanggar hukum.	DESIGNER CONSULTANT	DRAWING STATUS		NOTE				SUBJECT OF DRAWING		Project Number	Drawing Number	Revision
				DRAWING BY		No.	Status	Date	Signature	ROOF PLAN			AR-DZ A2-103	2
				CHECKED BY										
				APROVED BY	FOR INFORMATION				SCALE 1 : 100 @A2					