


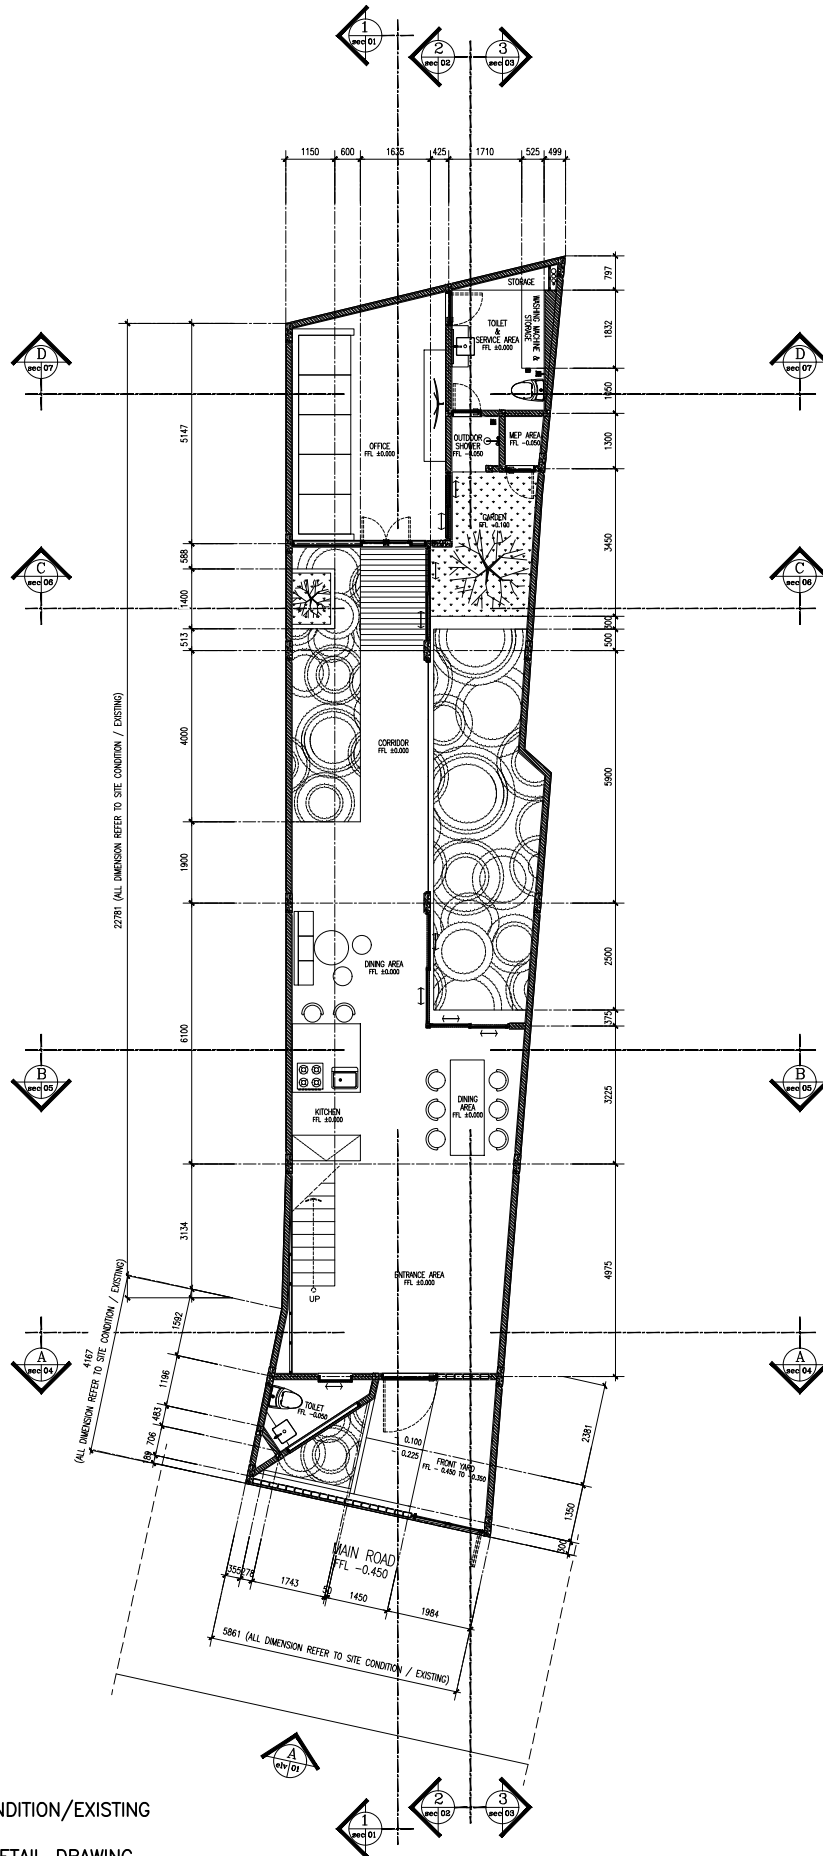


- NOTE :
- ALL DIMENSION REEFER TO SITE CONDITION/EXISTING AREA
 - CONTRACTOR/VENDOR TO PROVIDE DETAIL DRAWING
 - CONTRACTOR/VENDOR TO PROVIDE MOCK UP FOR SELECTED MATERIAL MIN. 500 X 500 MM / 1000 X 1000 MM ON THE SITE
 - DETAIL DRAWING & MATERIAL MOCK UP NEED TO BE APPROVED BY OWNER & DESIGNER BEFORE WORK STARTED
 - ANY CHANGES BASED ON SITE CONDITION NEED TO BE INFORMED TO OWNER & DESIGNER
 - STRUCTURE NEED TO BE DISCUSSED WITH STRUCTURE SPECIALIST

1st FLOOR PLAN - VILLA PERERENAN

SCALE 1:125

NOTE	
BSH architect bagsasbsh@gmail.com (62) 75599020	
CONTRACTORS MUST CHECK ALL DIMENSIONS ON SITE BEFORE STARTING ANY WORK ON SHOP DRAWINGS, REGARDING TO THE PRECEDENCE OVER SCALE REDUCES THE DIMENSION & COPYRIGHT AND PROPERTY OF THE ARCHITECTS	
CLIENT	PROJECT
-	VILLA PERERENAN
DRAWING	REVISION
1st FLOOR PLAN	
SCALE	DATE
1:125 - A3	
CATEGORY	DRAWING No.
CHECKED	APPROVED
BSH	

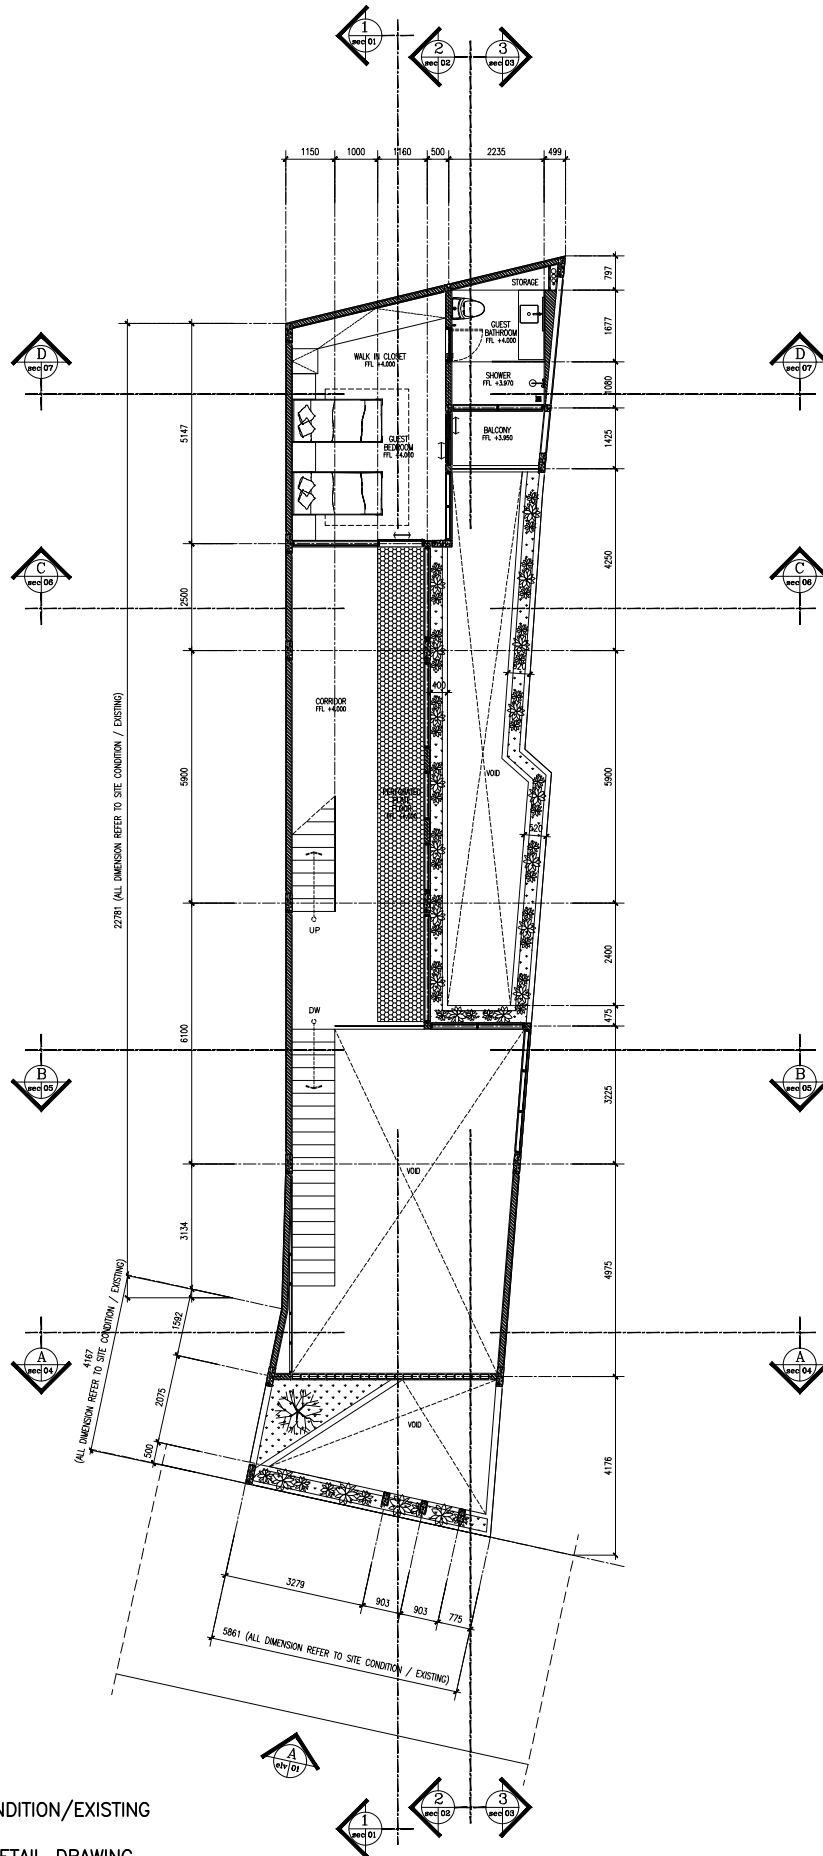


- NOTE :
- ALL DIMENSION REFER TO SITE CONDITION / EXISTING AREA
 - CONTRACTOR/VENDOR TO PROVIDE DETAIL DRAWING
 - CONTRACTOR/VENDOR TO PROVIDE MOCK UP FOR SELECTED MATERIAL MIN. 500 X 500 MM / 1000 X 1000 MM ON THE SITE
 - DETAIL DRAWING & MATERIAL MOCK UP NEED TO BE APPROVED BY OWNER & DESIGNER BEFORE WORK STARTED
 - ANY CHANGES BASED ON SITE CONDITION NEED TO BE INFORMED TO OWNER & DESIGNER
 - STRUCTURE NEED TO BE DISCUSSED WITH STRUCTURE SPECIALIST

2nd FLOOR PLAN - VILLA PERERENAN

SCALE 1:125

NOTE	
BSH architect bagus@bsb@gmail.com (08) 75599020	
EMAIL : bagus@bsb@gmail.com	
CONTRACTORS MUST CHECK ALL DIMENSIONS ON SITE BEFORE STARTING ANY WORK OR SHOP DRAWINGS. DIMENSIONS TO THE PRECEDENCE OVER SCALE. DIMENSIONS ARE THE PROPERTY OF THE ARCHITECTS.	
CLIENT	PROJECT
-	VILLA PERERENAN
DRAWING	REVISION
2nd FLOOR PLAN	
SCALE	DATE
1:125 - A3	
CATEGORY	DRAWING No.
CHECKED	APPROVED
BSH	

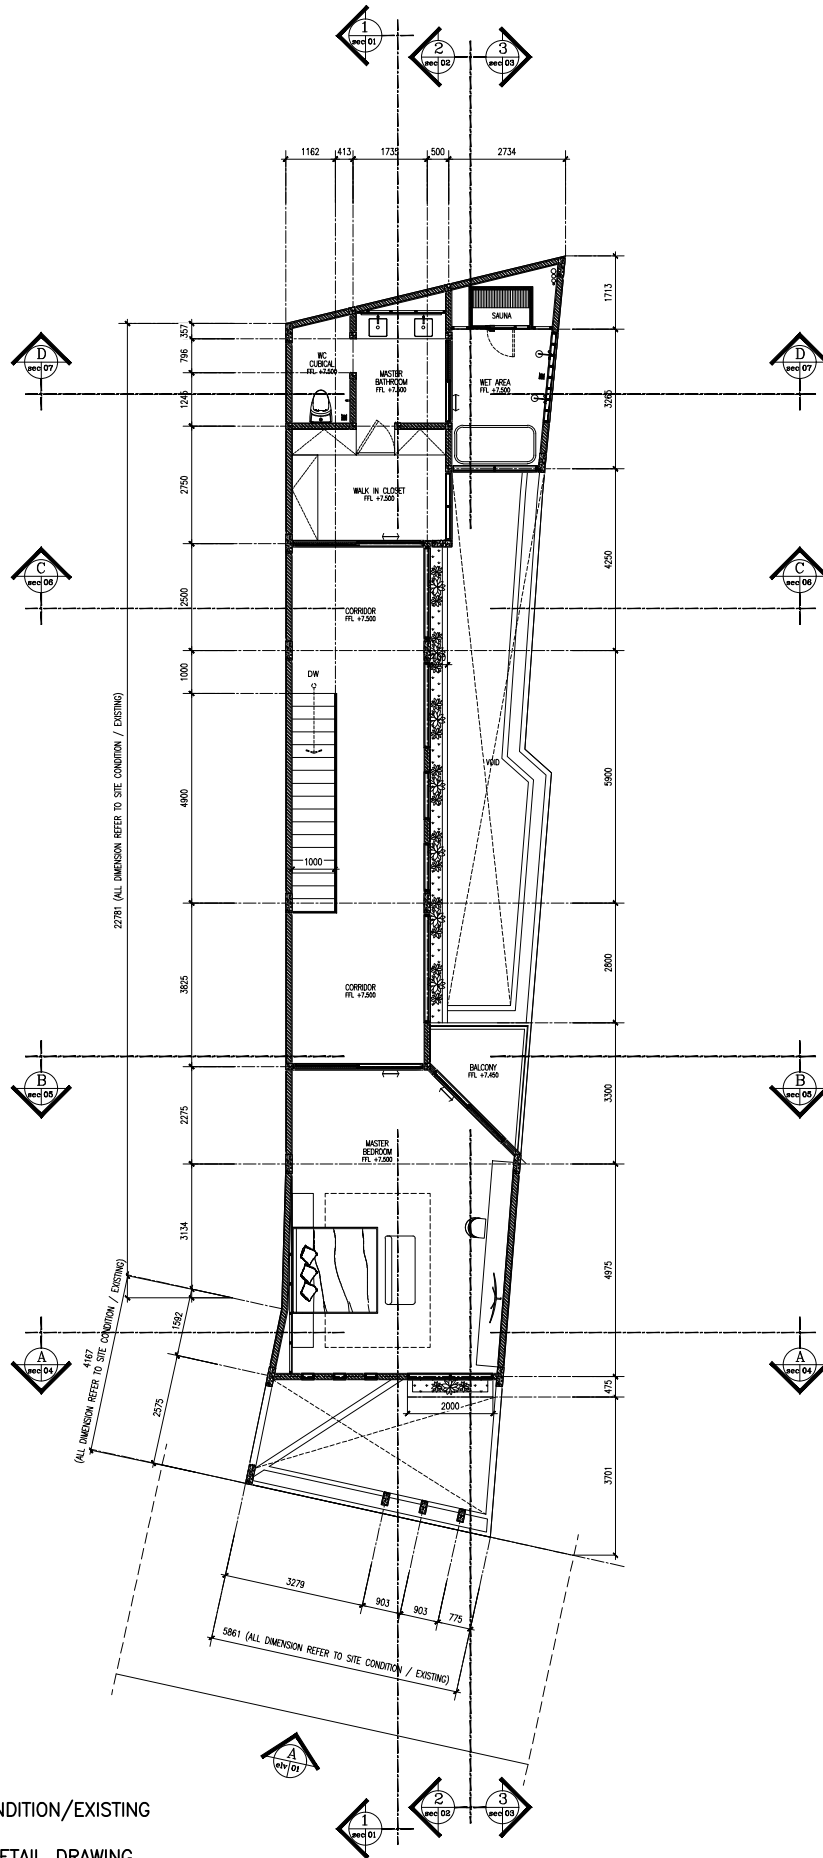


- NOTE :
- ALL DIMENSION REFER TO SITE CONDITION / EXISTING AREA
 - CONTRACTOR/VENDOR TO PROVIDE DETAIL DRAWING
 - CONTRACTOR/VENDOR TO PROVIDE MOCK UP FOR SELECTED MATERIAL MIN. 500 X 500 MM / 1000 X 1000 MM ON THE SITE
 - DETAIL DRAWING & MATERIAL MOCK UP NEED TO BE APPROVED BY OWNER & DESIGNER BEFORE WORK STARTED
 - ANY CHANGES BASED ON SITE CONDITION NEED TO BE INFORMED TO OWNER & DESIGNER
 - STRUCTURE NEED TO BE DISCUSSED WITH STRUCTURE SPECIALIST

3rd FLOOR PLAN - VILLA PERERENAN

SCALE 1:125

NOTE	
BSH architect bagus@bsb@gmail.com (08) 75599620	
EMAIL : bagus@bsb@gmail.com	
CONTRACTORS MUST CHECK ALL DIMENSIONS ON SITE BEFORE STARTING ANY WORK OR SHOP DRAWINGS. PLEASE DIMENSIONS TO THE PRESENCE OVER SCALE REMAINS THE DESIGNER'S COPYRIGHT AND PROPERTY OF THE ARCHITECTS	
CLIENT	PROJECT
-	VILLA PERERENAN
DRAWING	REVISION
3rd FLOOR PLAN	
SCALE	DATE
1:125 - A3	
CATEGORY	DRAWING No.
CHECKED	APPROVED
BSH	

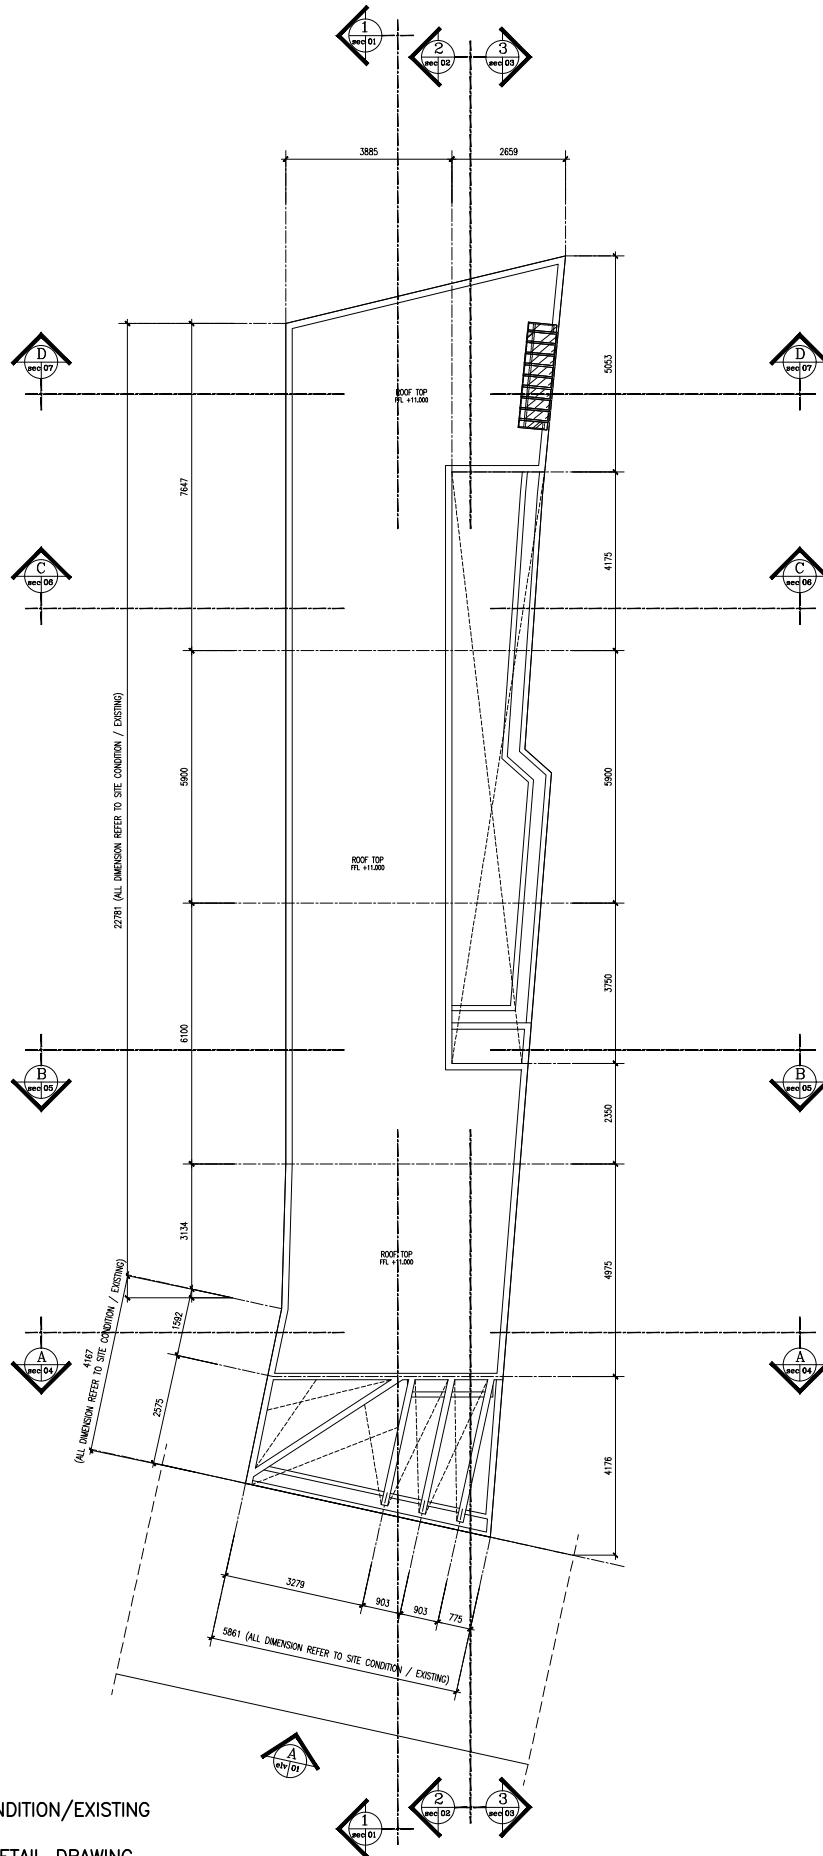

- NOTE :
- ALL DIMENSION REFER TO SITE CONDITION/EXISTING AREA
 - CONTRACTOR/VENDOR TO PROVIDE DETAIL DRAWING
 - CONTRACTOR/VENDOR TO PROVIDE MOCK UP FOR SELECTED MATERIAL MIN. 500 X 500 MM / 1000 X 1000 MM ON THE SITE
 - DETAIL DRAWING & MATERIAL MOCK UP NEED TO BE APPROVED BY OWNER & DESIGNER BEFORE WORK STARTED
 - ANY CHANGES BASED ON SITE CONDITION NEED TO BE INFORMED TO OWNER & DESIGNER
 - STRUCTURE NEED TO BE DISCUSSED WITH STRUCTURE SPECIALIST

ROOF FLOOR PLAN - VILLA PERERENAN

SCALE 1:125

NOTE	
BSH architect bagus@bsbh@gmail.com (08) 75599620	
EMAIL : bagus@bsbh@gmail.com	
CONTRACTORS MUST CHECK ALL DIMENSIONS ON SITE BEFORE STARTING ANY WORK OR SHOP DRAWINGS. PLEASE DIMENSIONS TO THE PRECEDENCE OVER SCALE. REMAINS THE DESIGNER'S COPYRIGHT AND PROPERTY OF THE ARCHITECTS.	
CLIENT	PROJECT
-	VILLA PERERENAN
DRAWING	REVISION
ROOF FLOOR PLAN	
SCALE	DATE
1:125 - A3	
CATEGORY	DRAWING No.
CHECKED	APPROVED
BSH	