




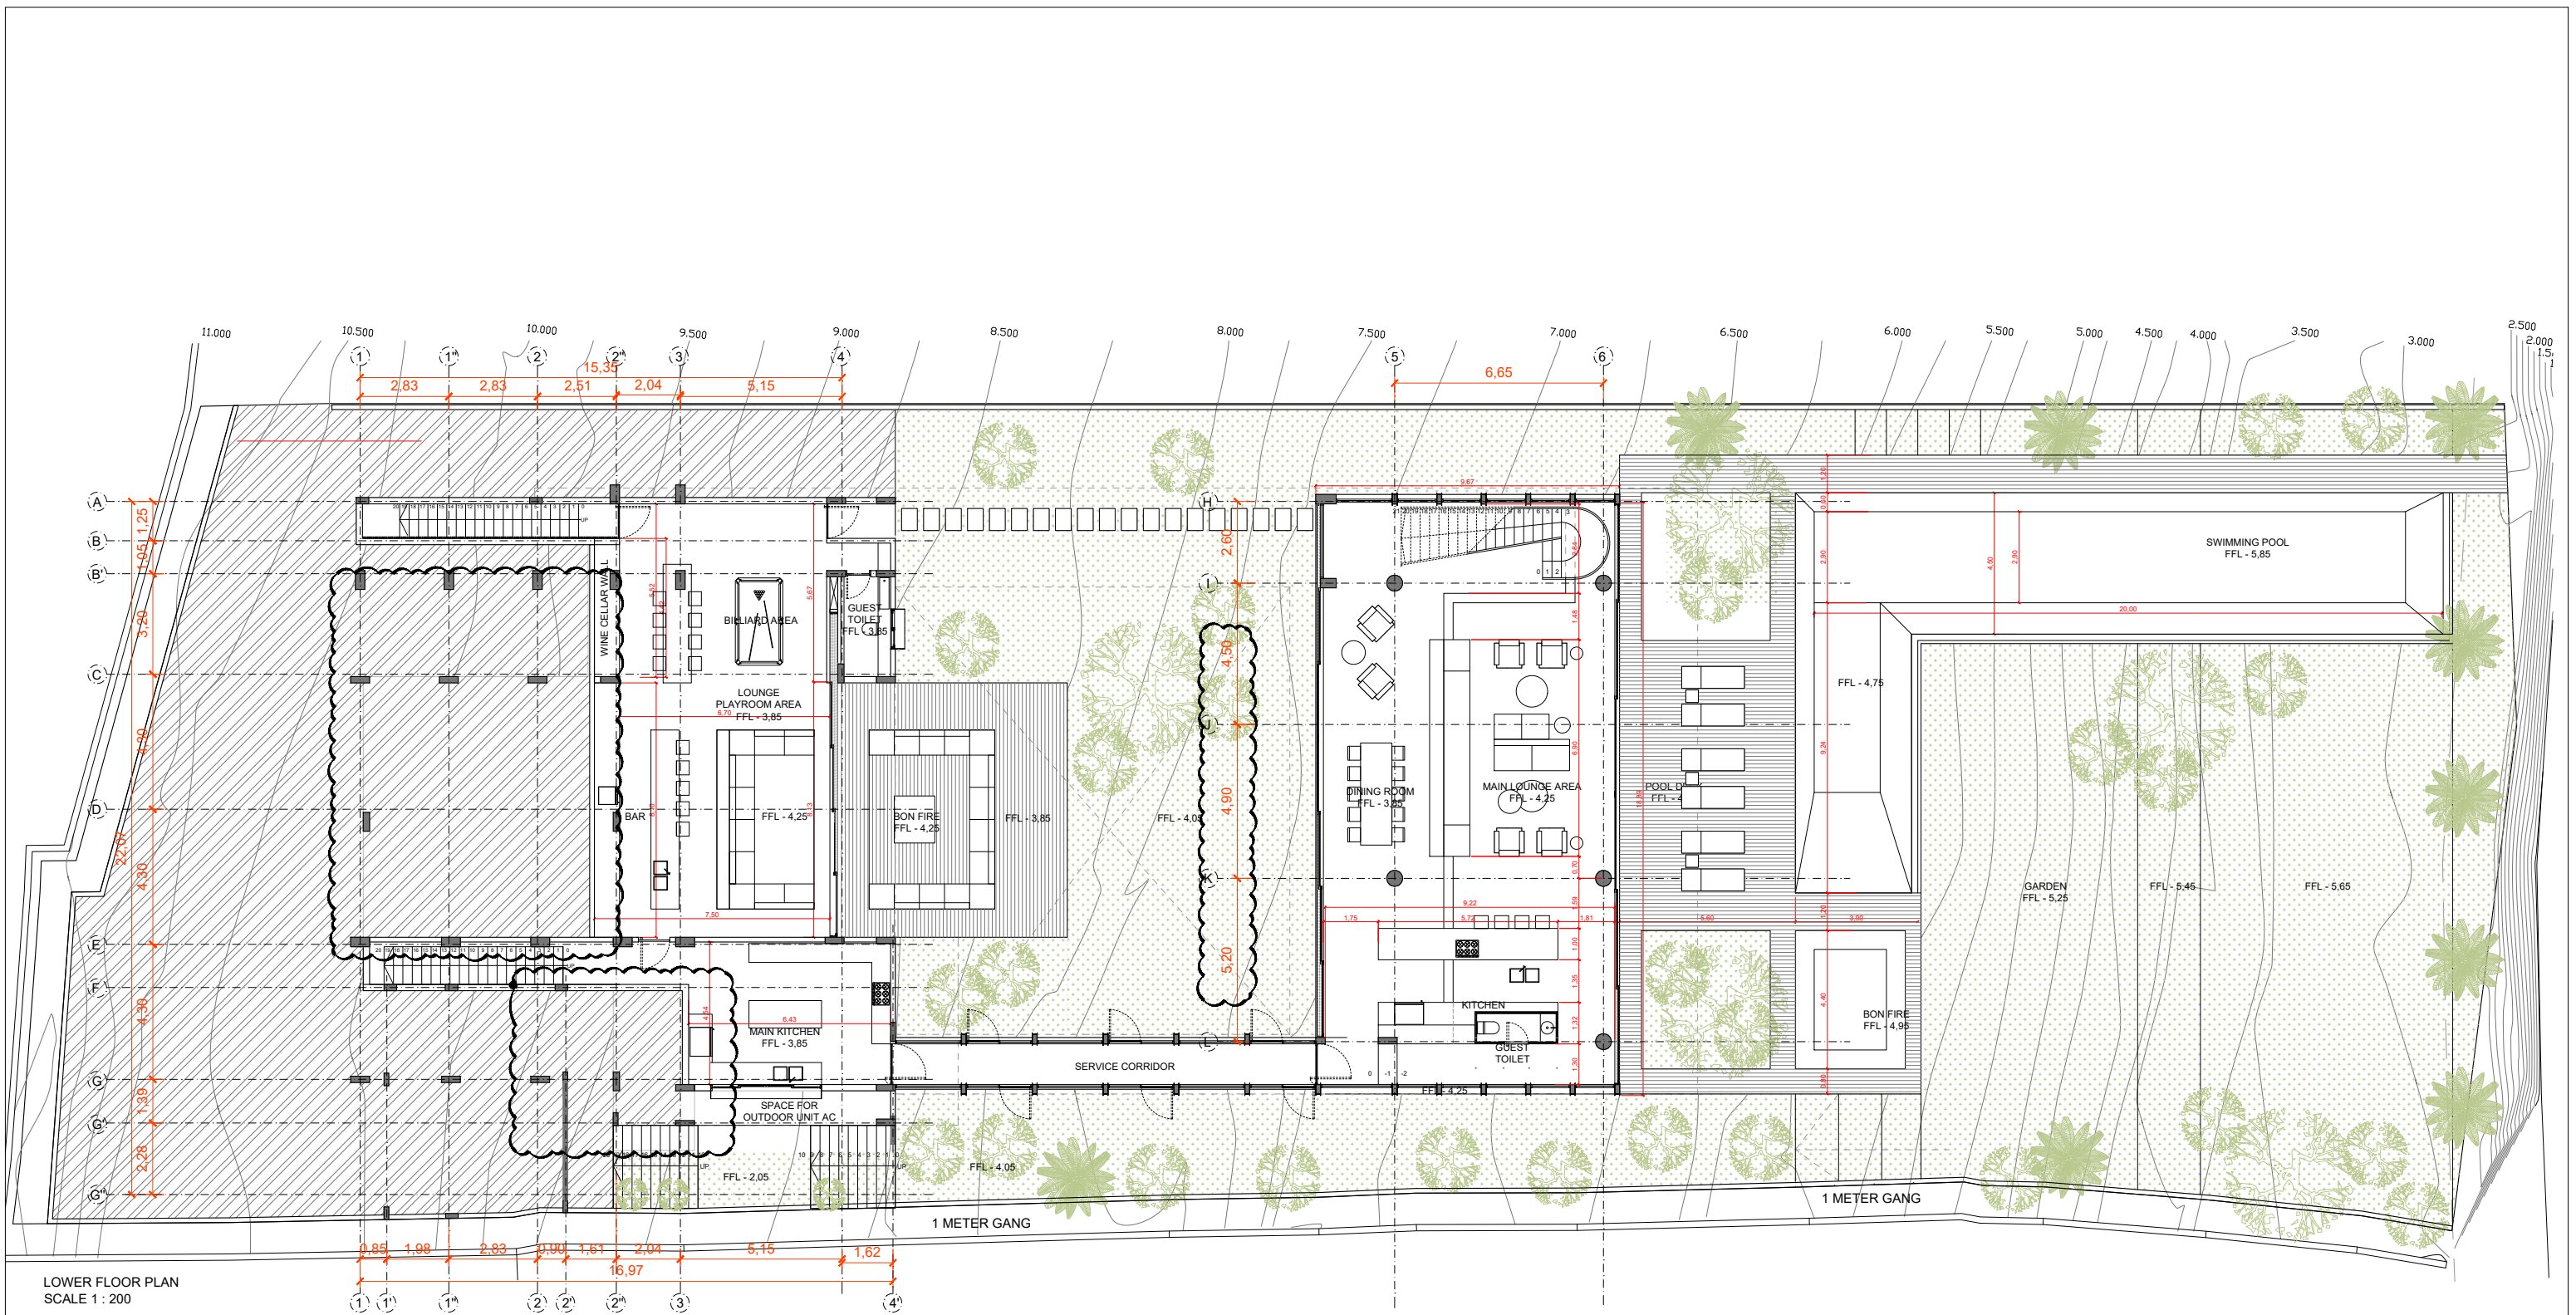

NOTE	PROJECT TITLE	CLIENT	REVISION	LOCATION	DRAWING TITLE	PRINT SIZE	SCALE	DATE	DRAWING NUMBER	DESIGNED BY
The drawing is the property of EI Colectivo . Copyright is reserved by them and the document is issued on the condition that is not copied, reproduced, retained by or disclosed to any unauthorized persons, either wholly or in part, without the written consent of EI Colectivo Hub	HOUSE SJ	F J S		CANGGU	SECOND FLOOR - GENERAL LAYOUT	A3	1 : 200	XXX XXXX 2019		e colectiv

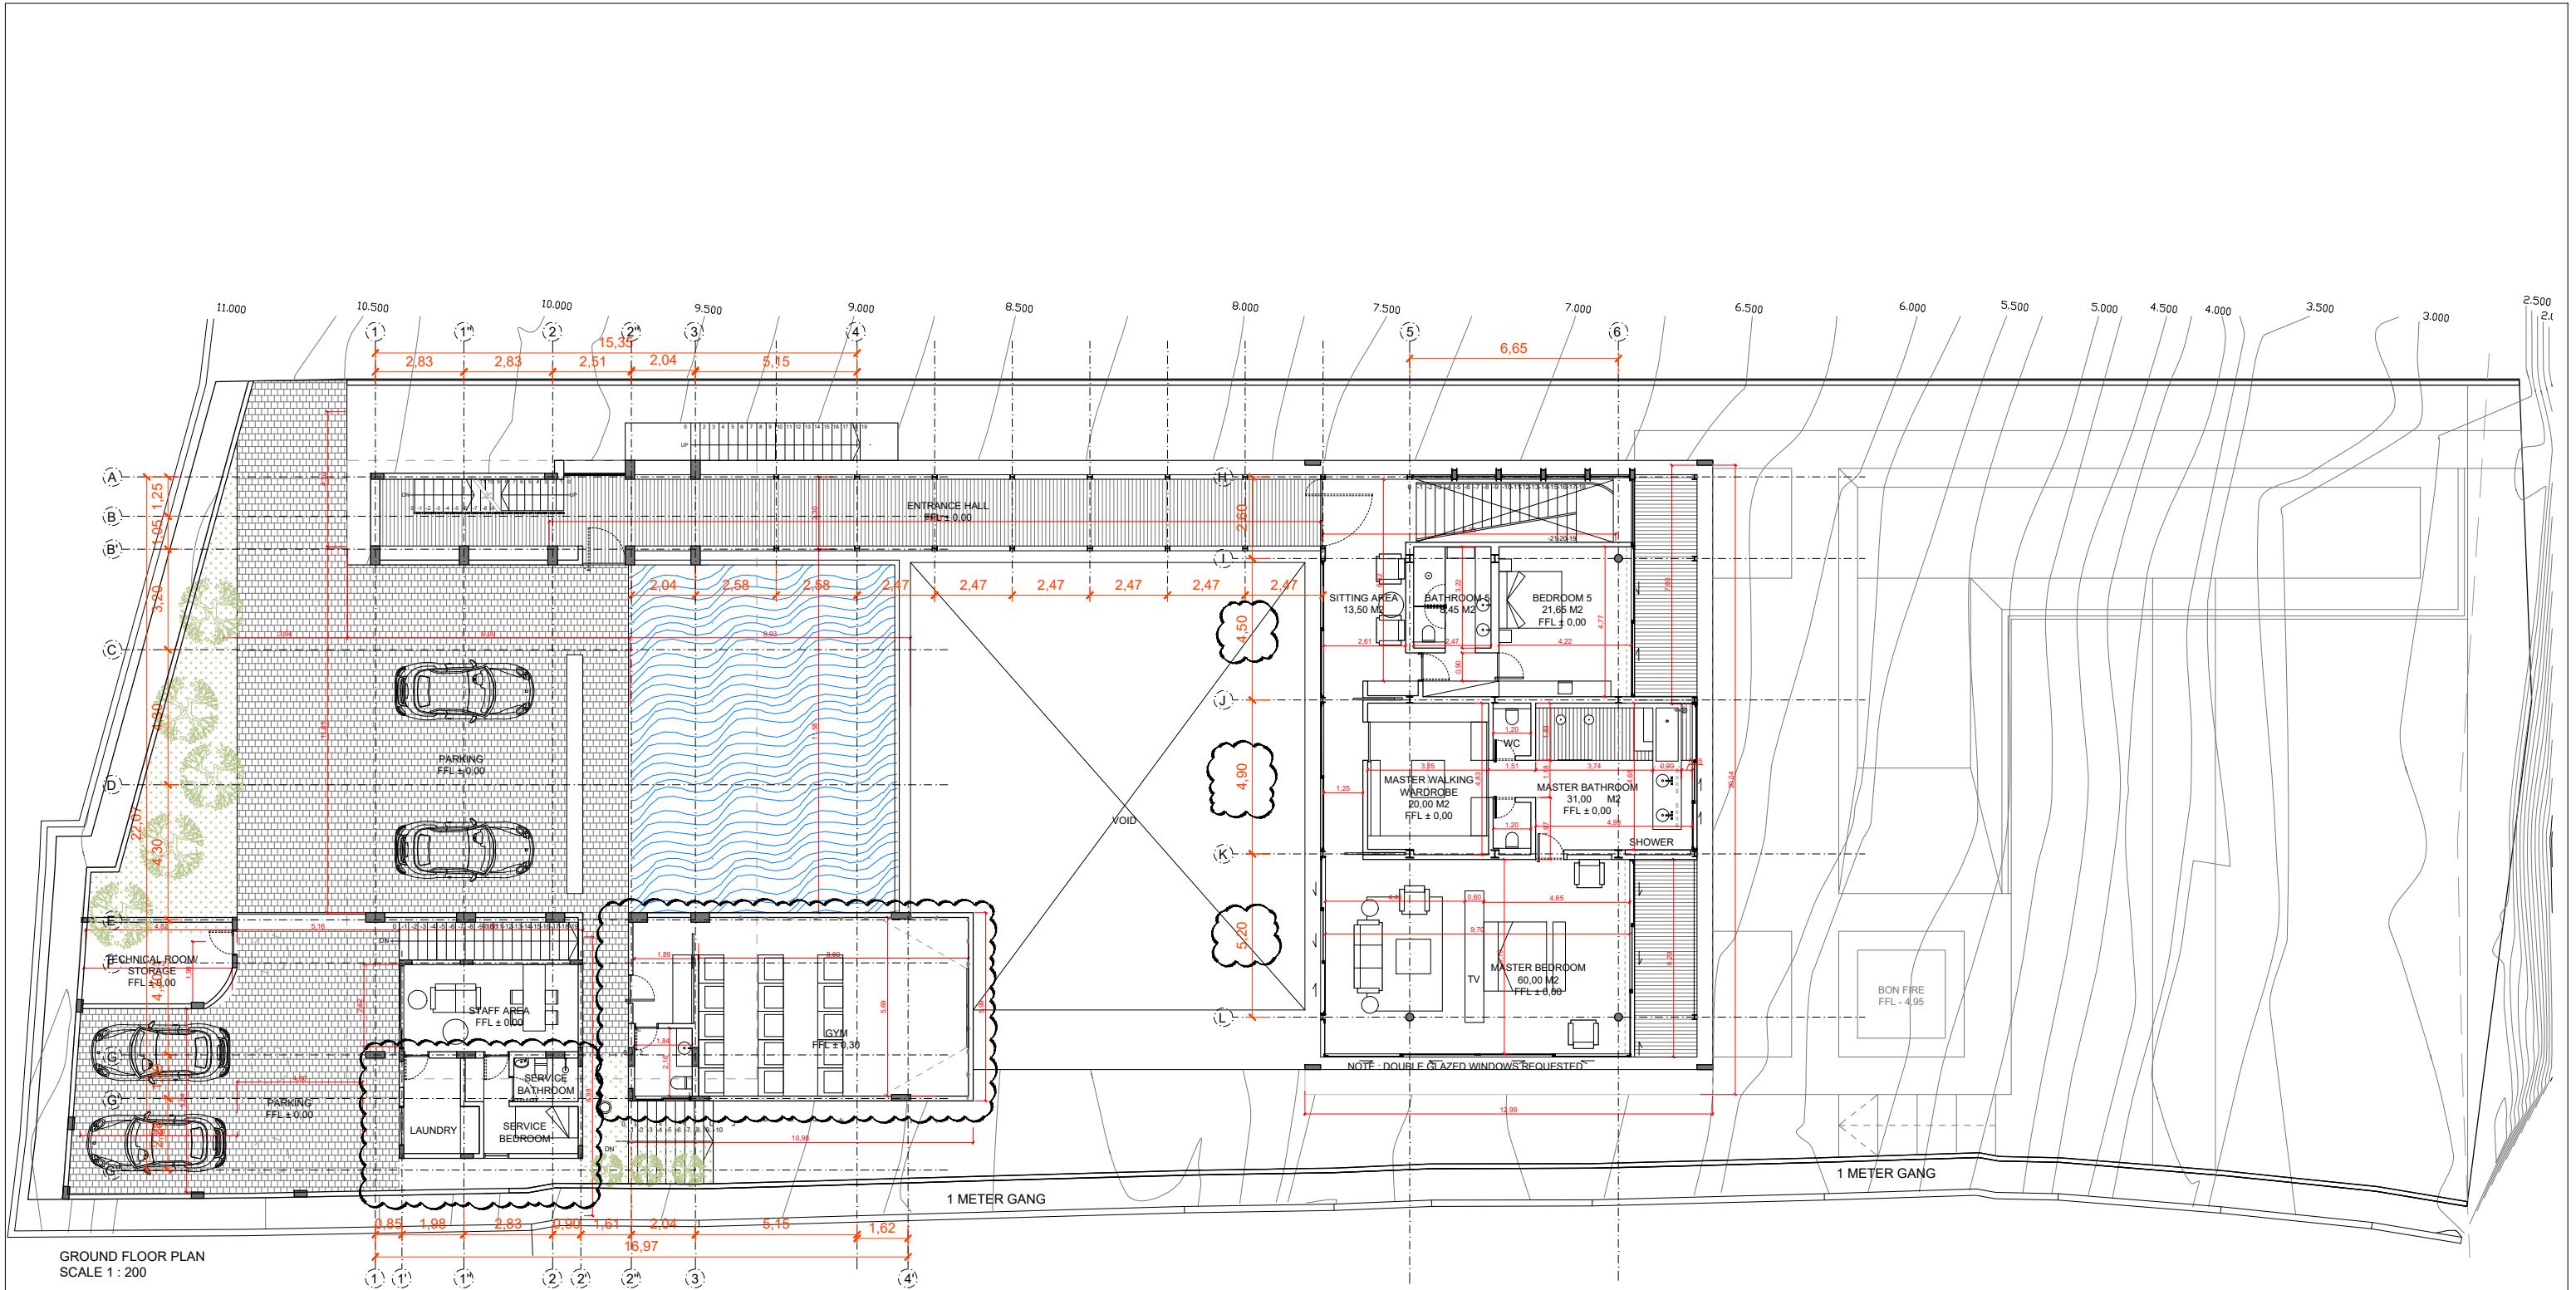

NOTE	PROJECT TITLE	CLIENT	REVISION	LOCATION	DRAWING TITLE	PRINT SIZE	SCALE	DATE	DRAWING NUMBER	DESIGNED BY
The drawing is the property of Ei Colectivo . Copyright is reserved by them and the document is issued on the condition that is not copied, reproduced, retained by or disclosed to any unauthorized persons, either wholly or in part, without the written consent of Ei Colectivo Hub	HOUSE SJ	F J S		CANGGU	SECOND FLOOR - GENERAL LAYOUT	A3	1 : 200	XXX XXXX 2019		e colectiv

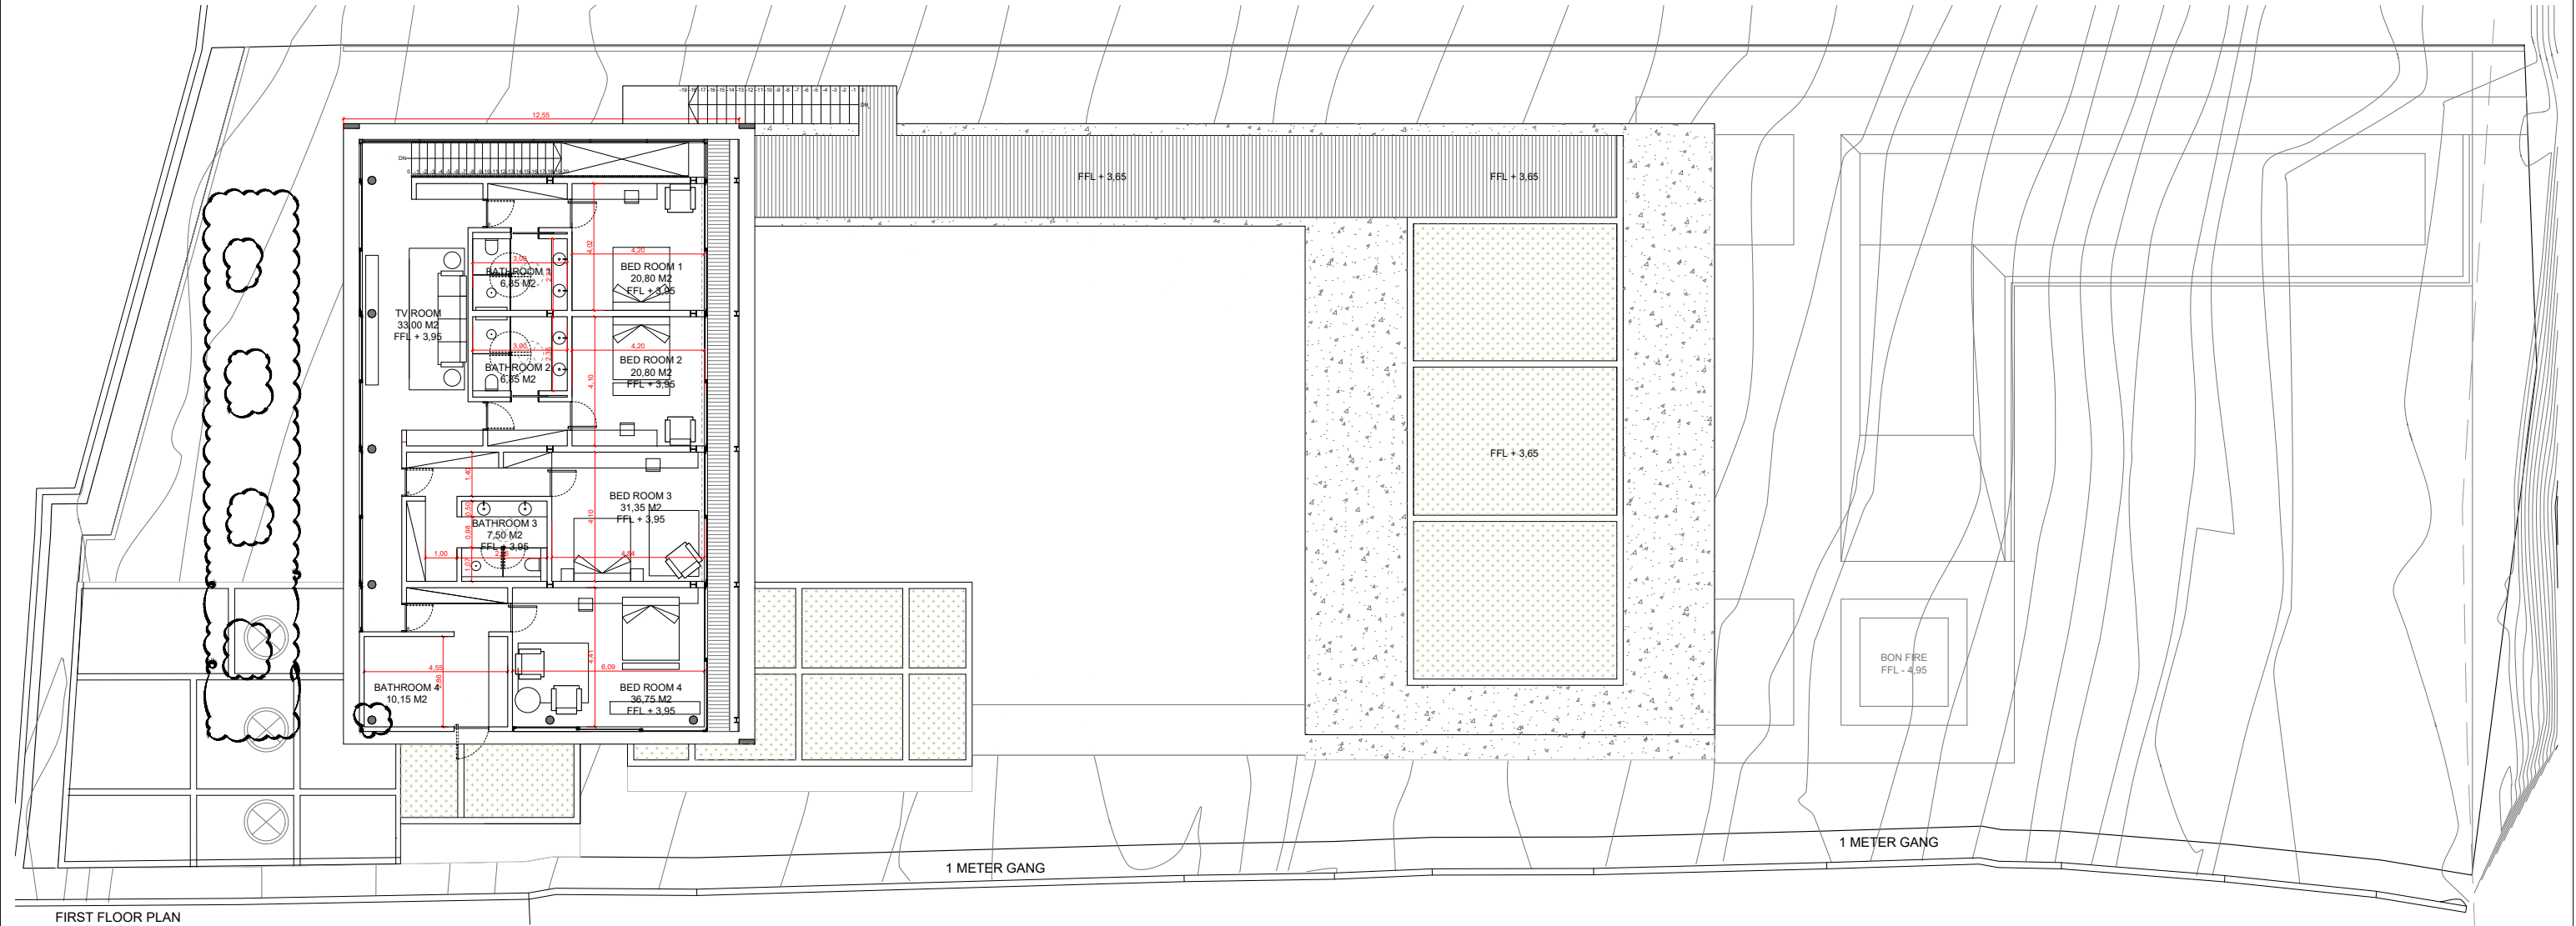

FIRST FLOOR PLAN
SCALE 1 : 200

NOTE	PROJECT TITLE	CLIENT	REVISION	LOCATION	DRAWING TITLE	PRINT SIZE	SCALE	DATE	DRAWING NUMBER	DESIGNED BY
The drawing is the property of EI Colectivo . Copyright is reserved by them and the document is issued on the condition that is not copied, reproduced, retained by or disclosed to any unauthorized persons, either wholly or in part, without the written consent of EI Colectivo Hub	HOUSE SJ	F J S		CANGGU	SECOND FLOOR - GENERAL LAYOUT	A3	1 : 200	XXX XXXX 2019		e colectiv