



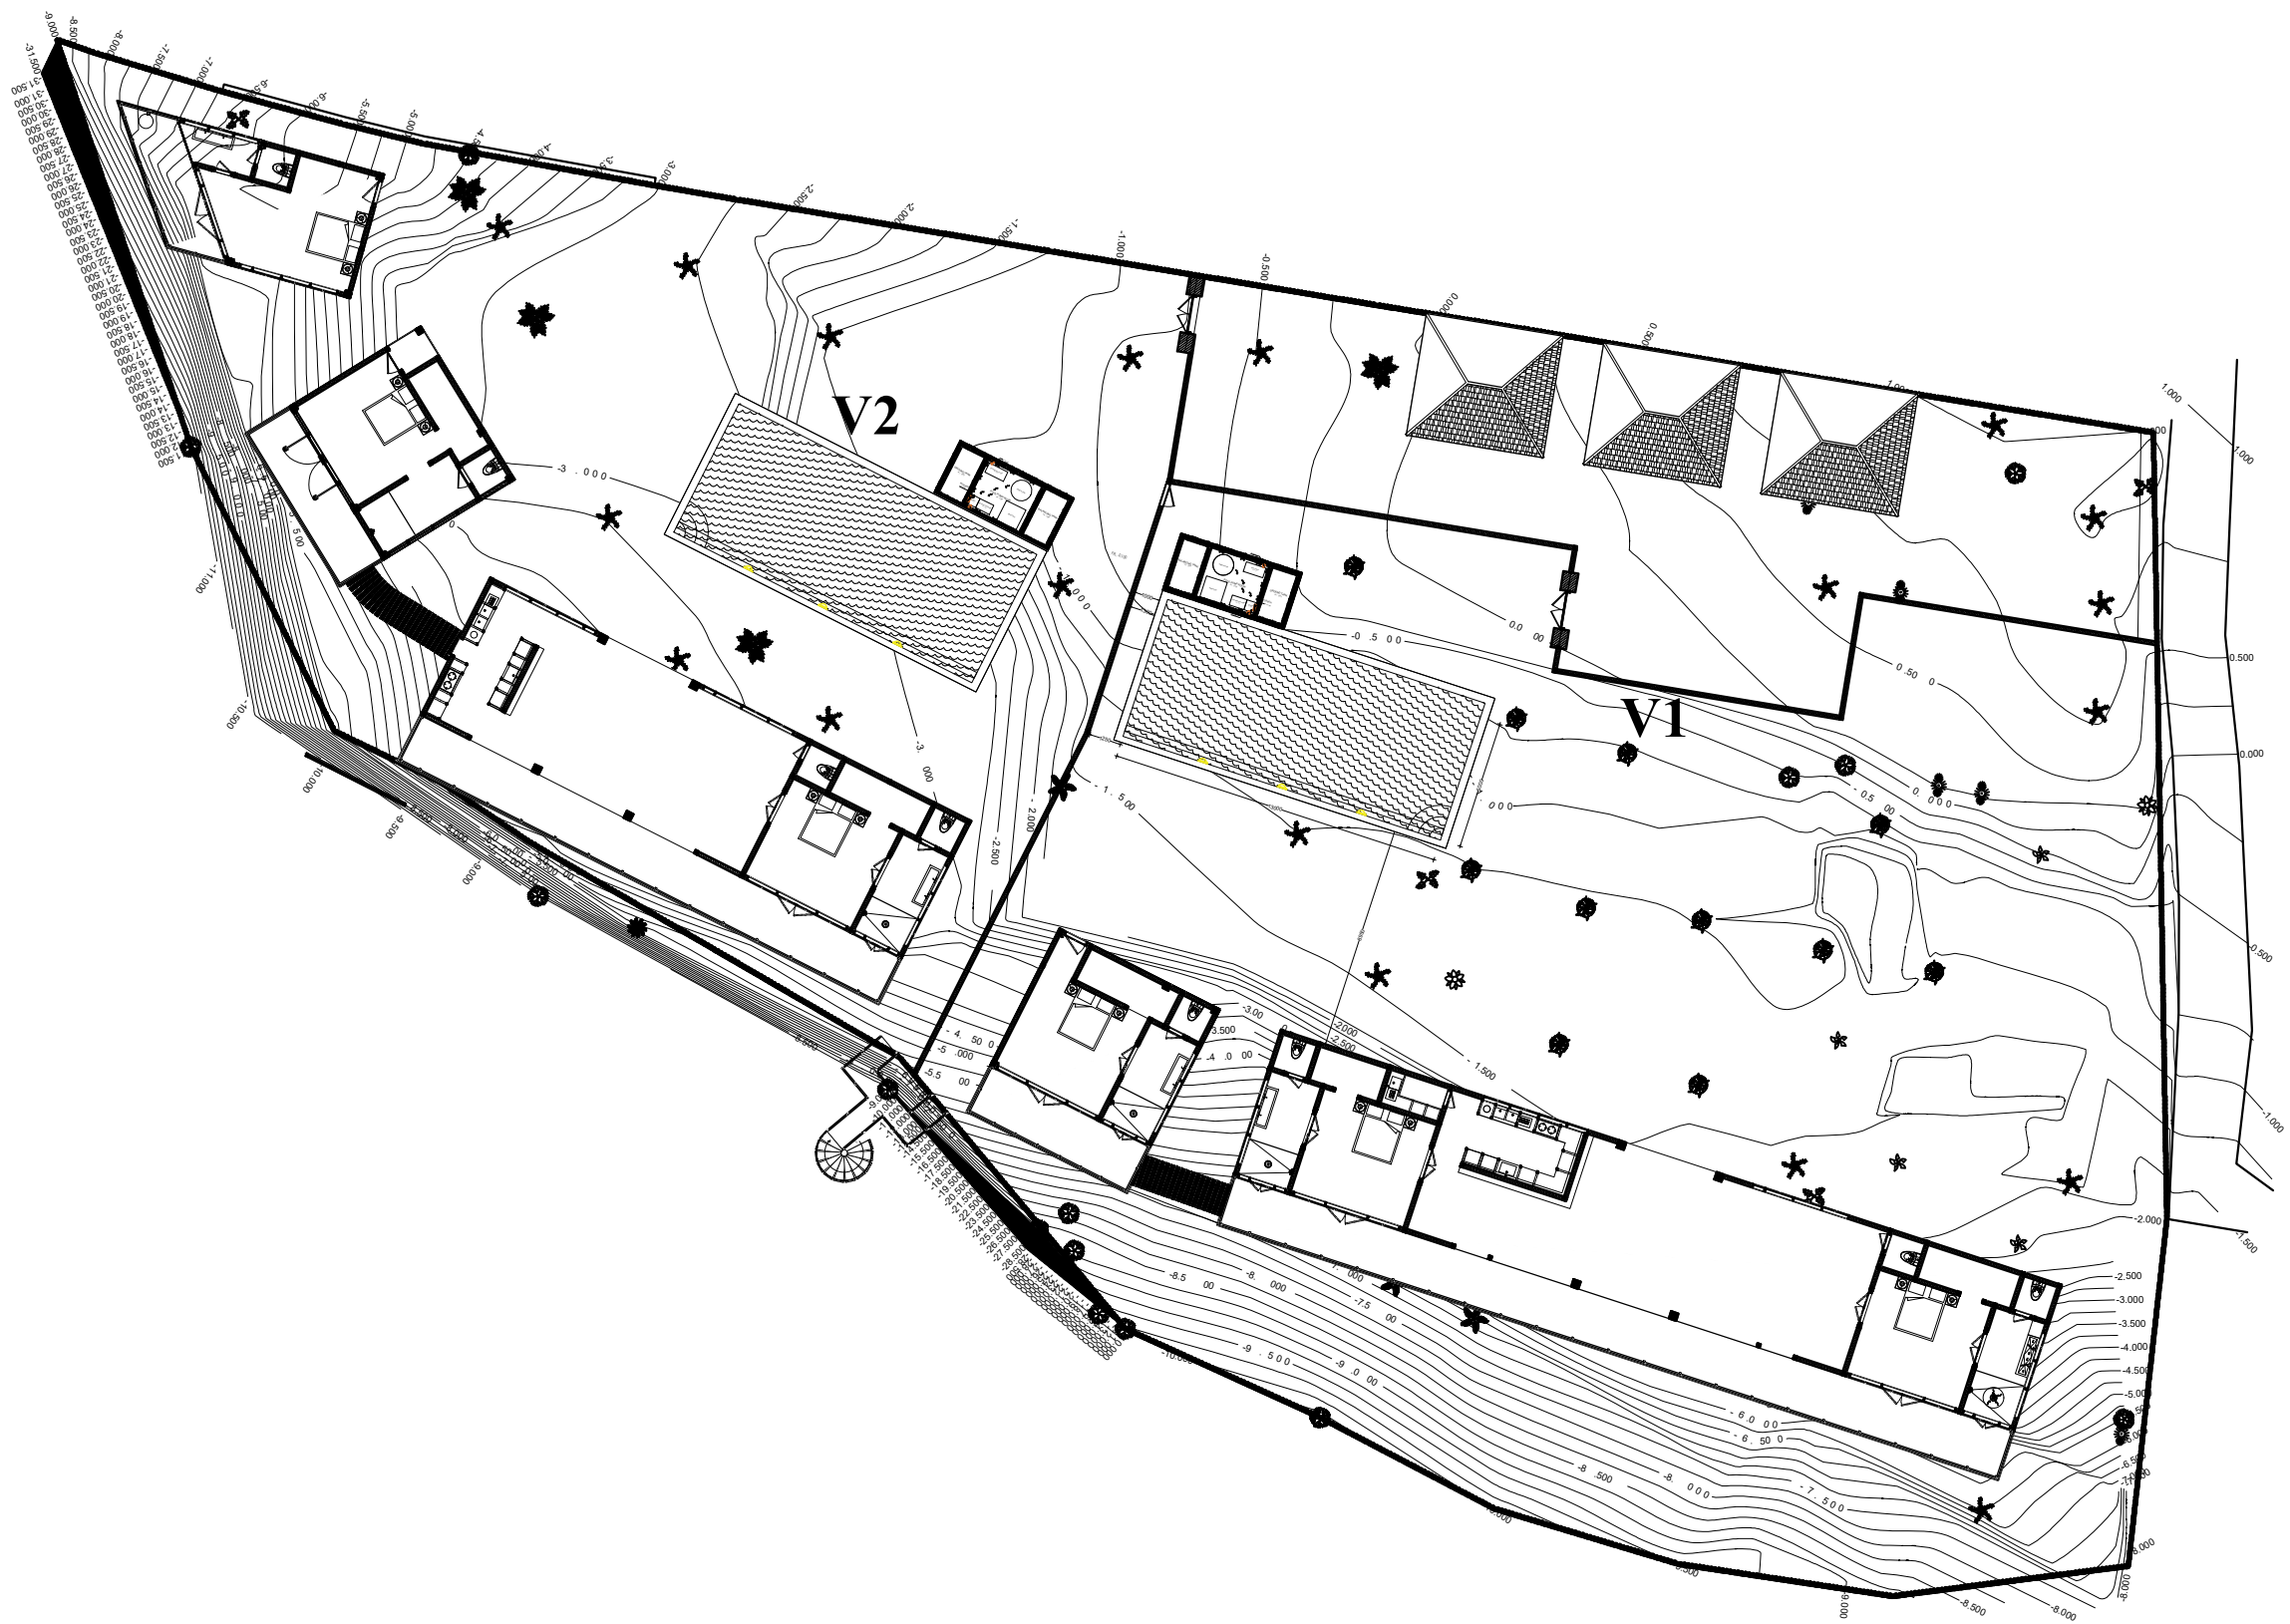


LAYOUT PLAN

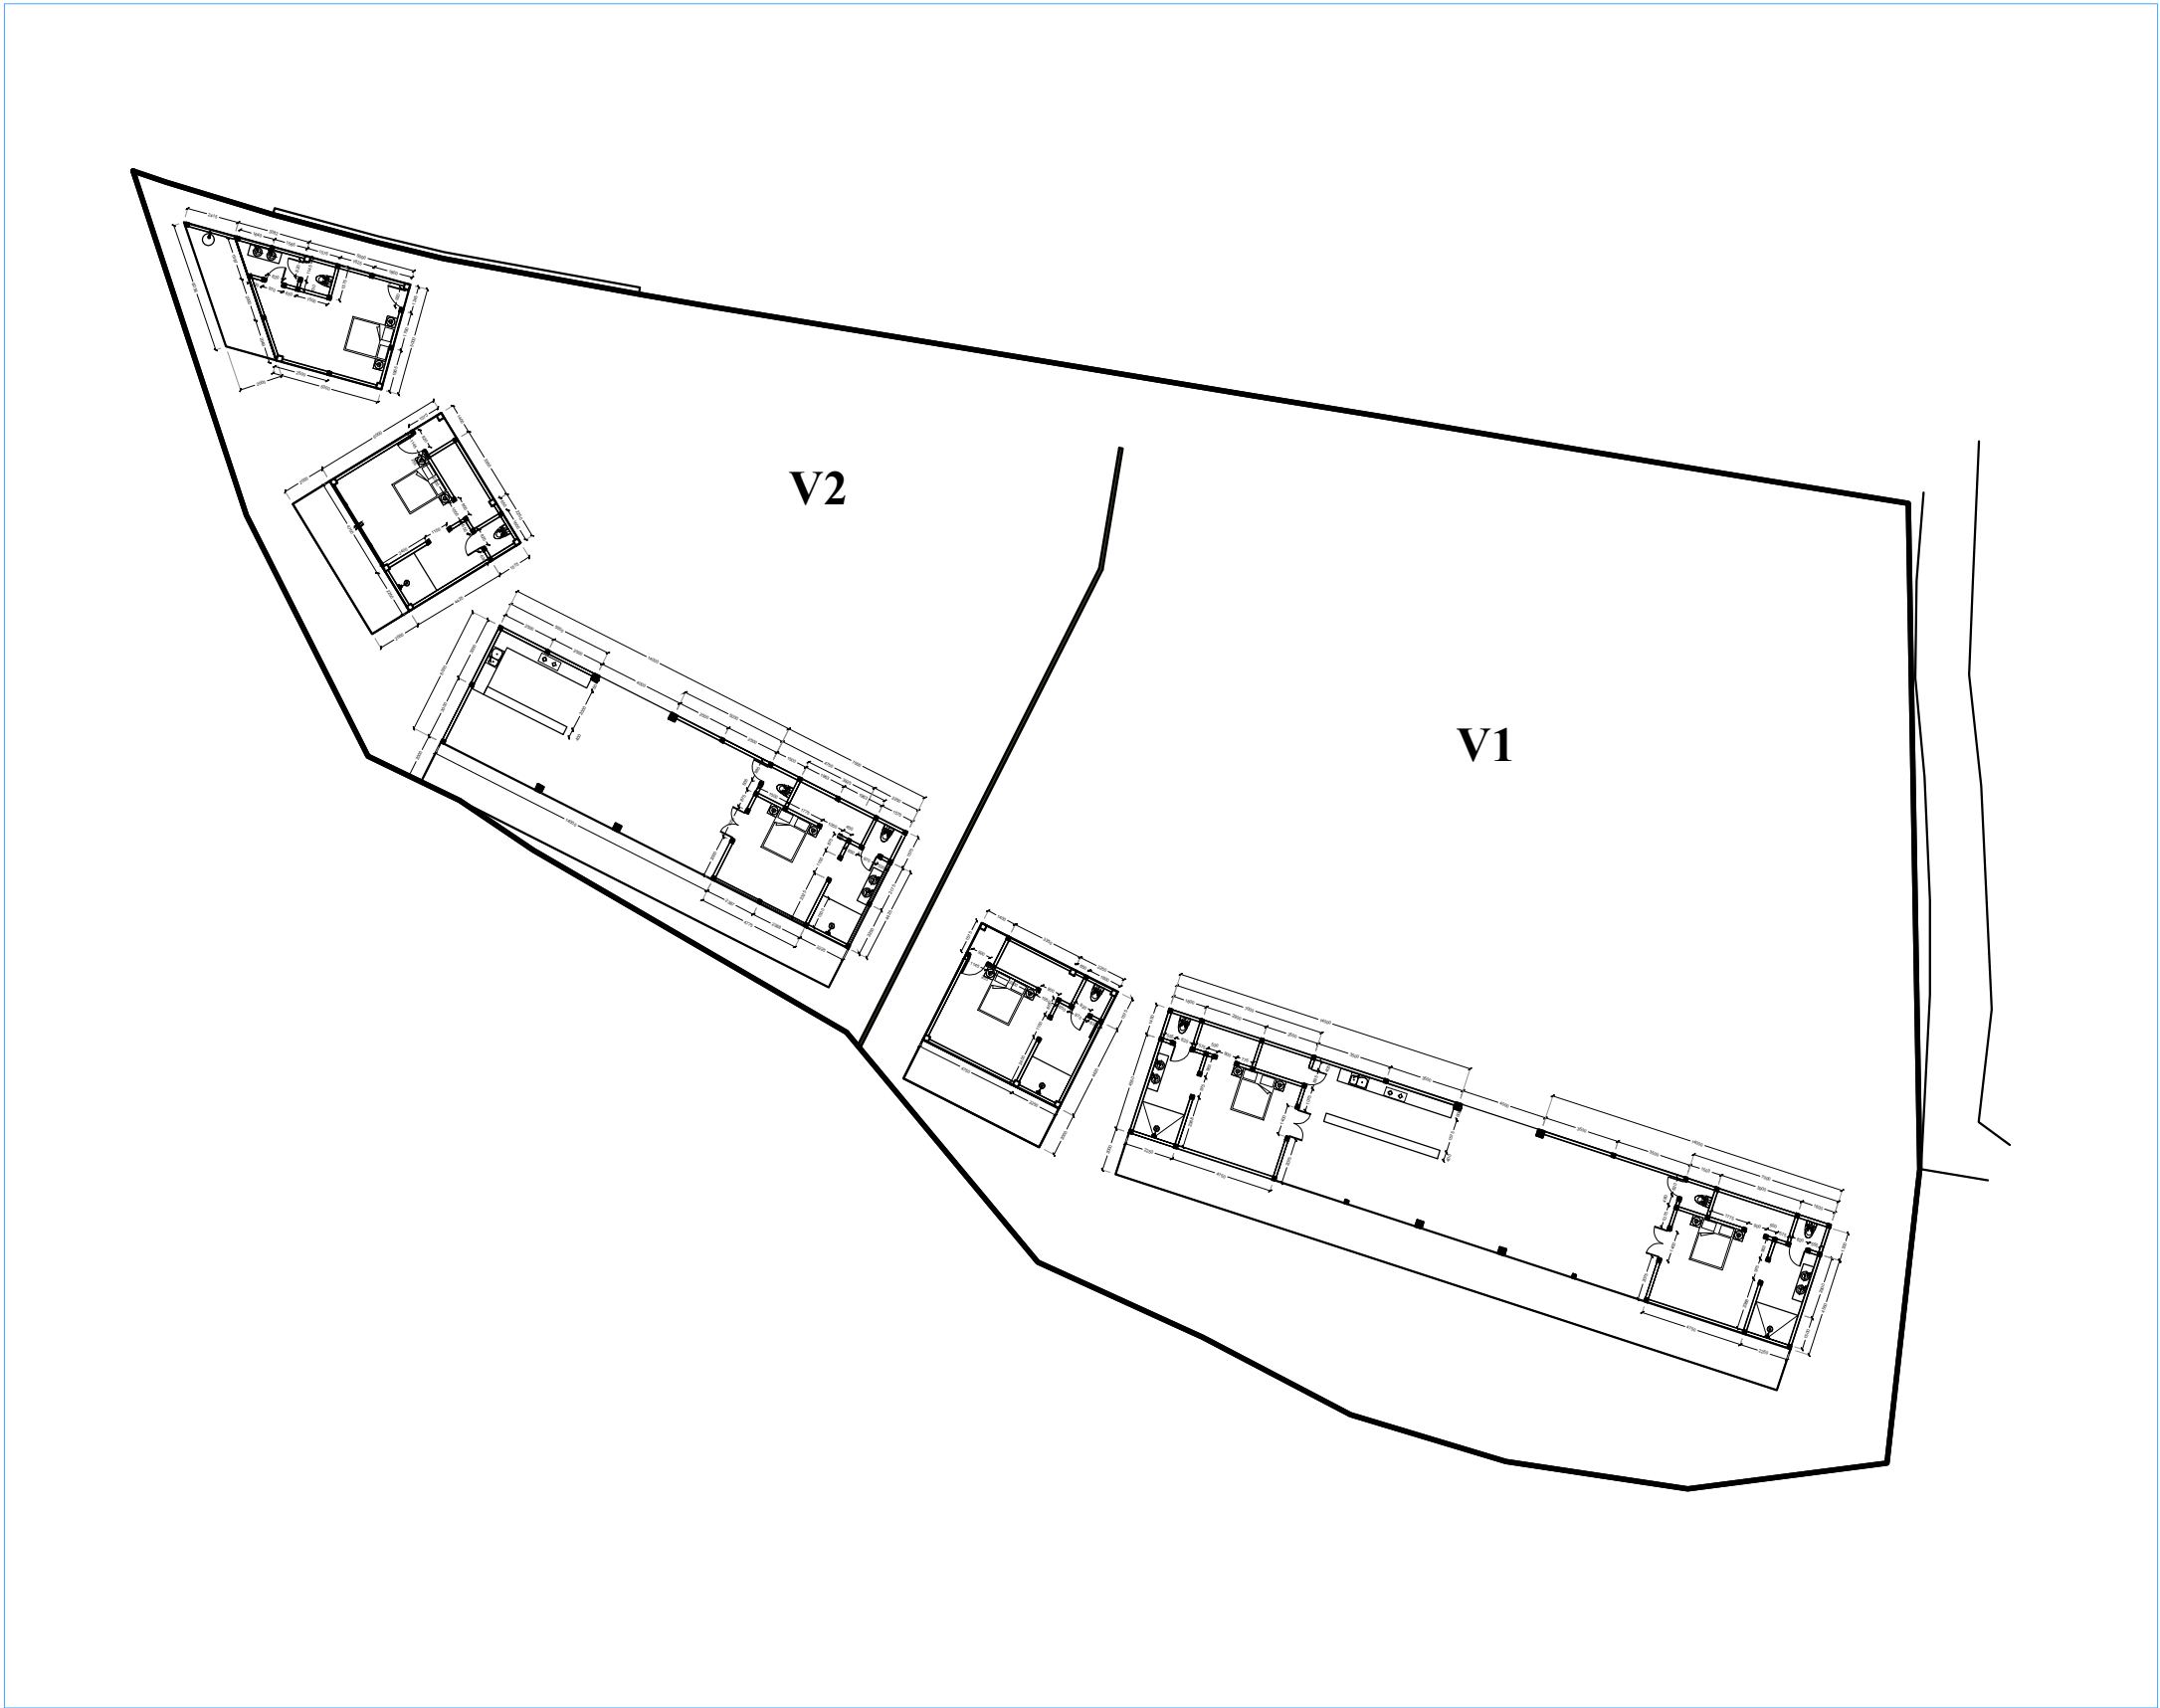


MASTER PLAN

Scale 1 : 7000

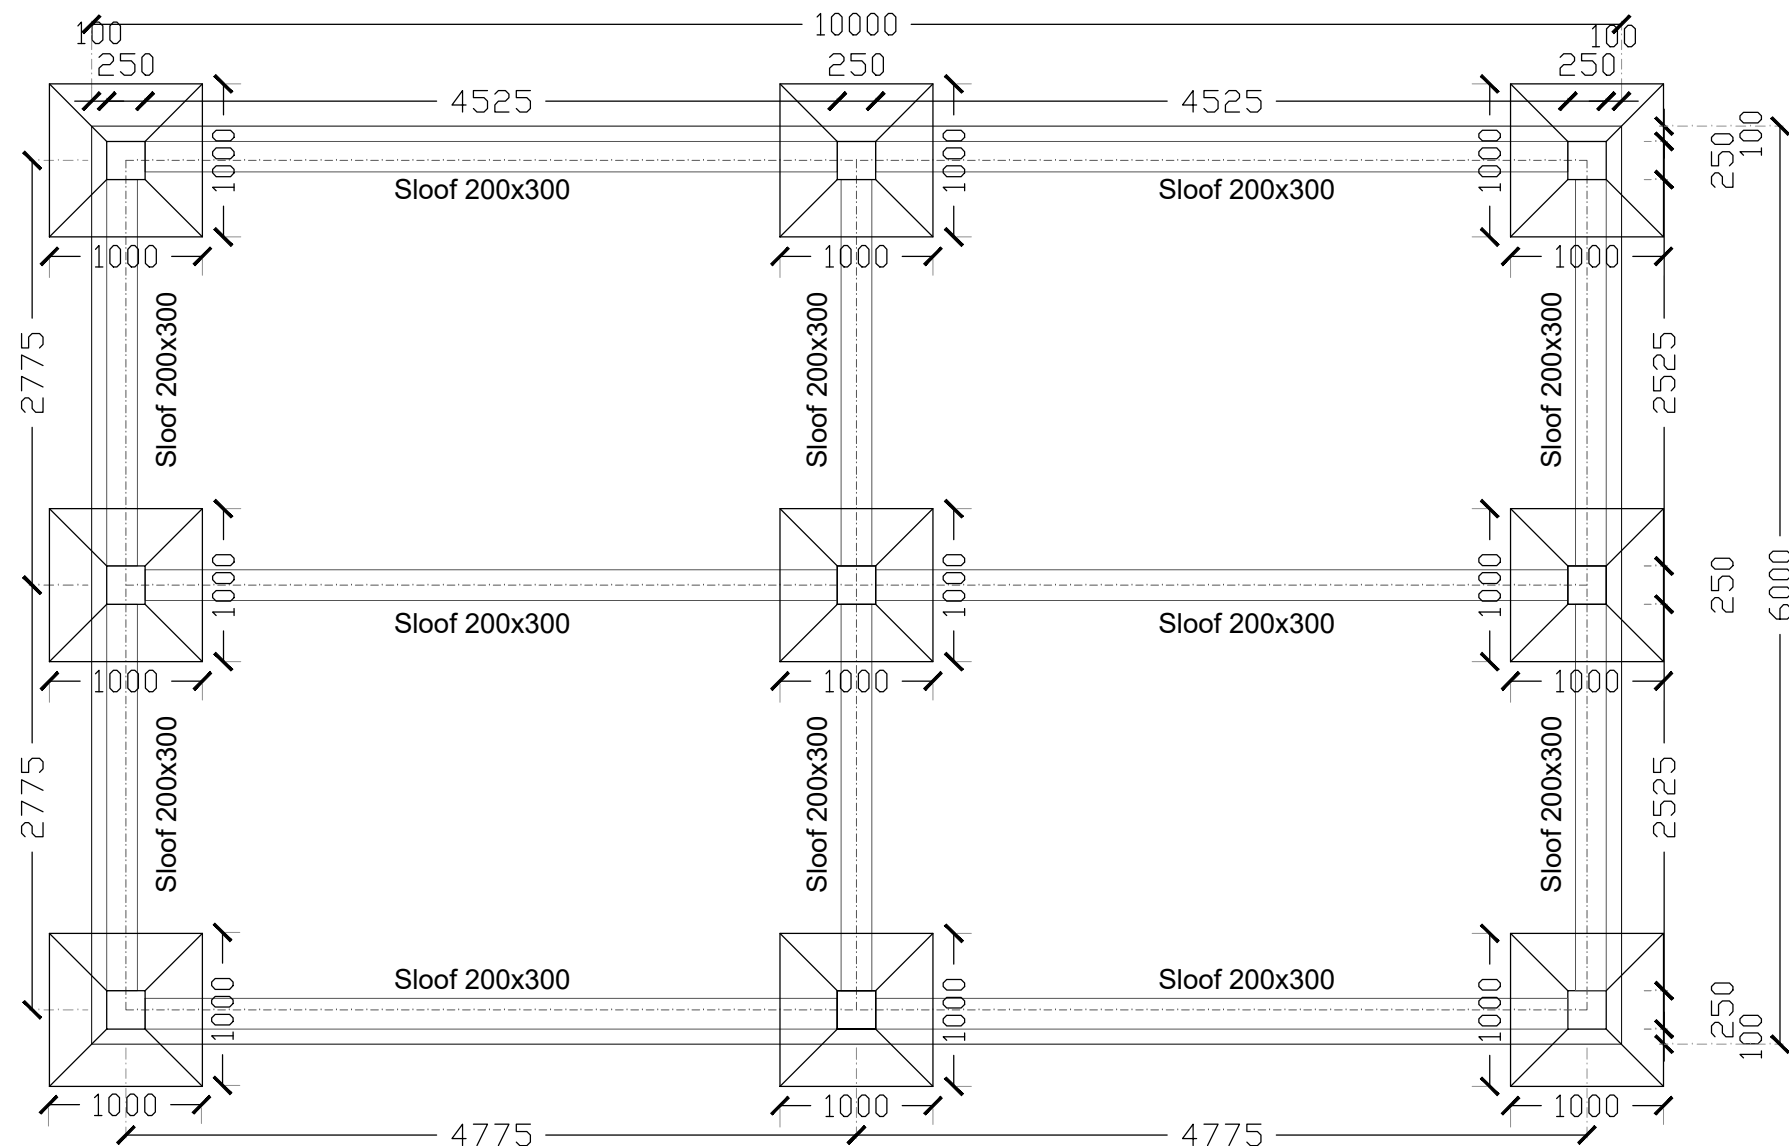


FOOTING& SLOOF PLAN

Scale 1 : 50

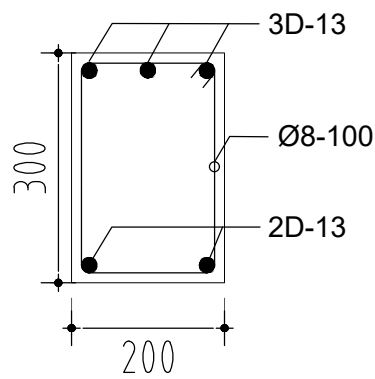


SLOOF

Scale 1 : 20

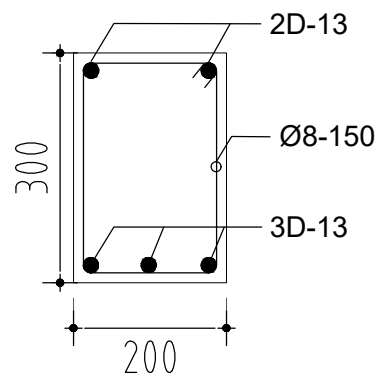


L

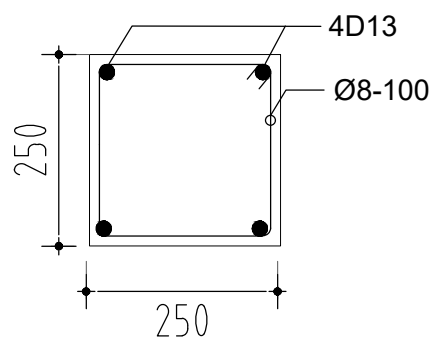

KOLOM PEDESTAL



Scale 1 : 20

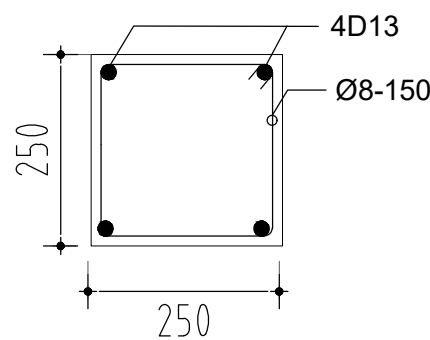

L


PONDASI TELAPAK


Scale 1 : 20

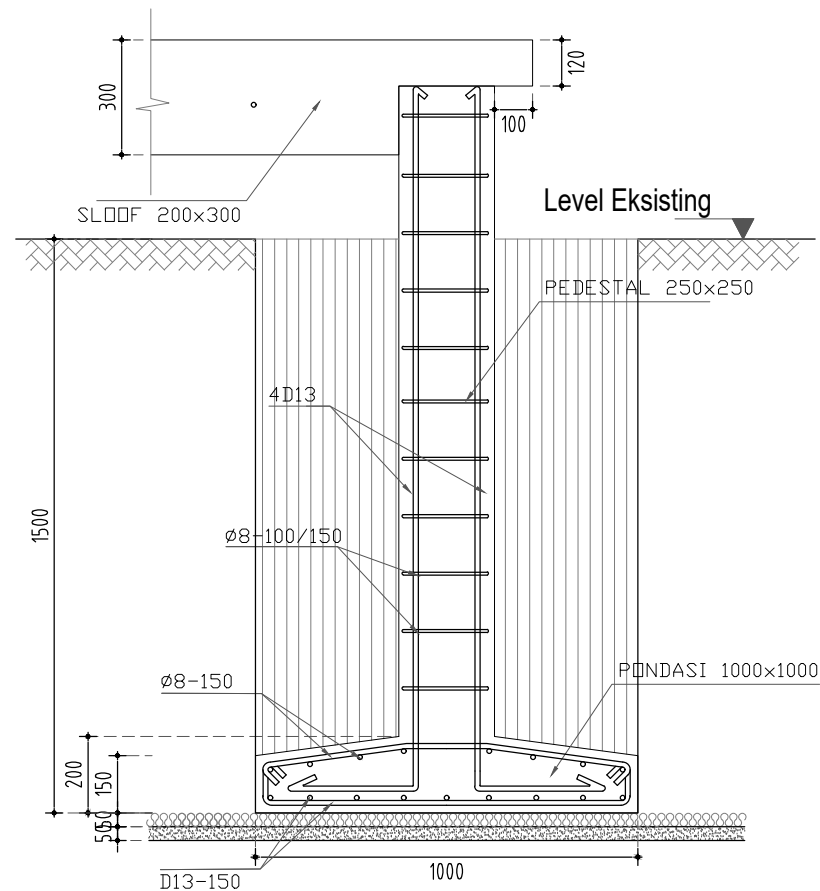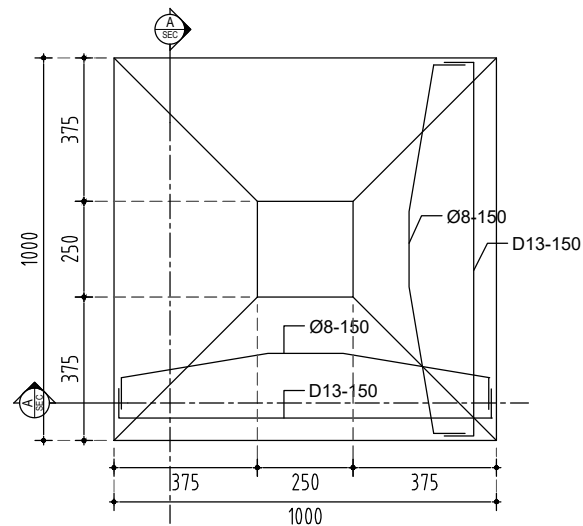

SLAB


Scale 1 : 20

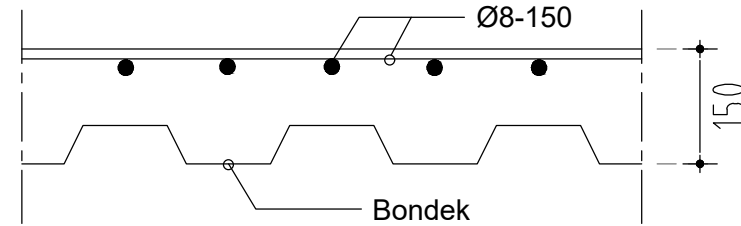

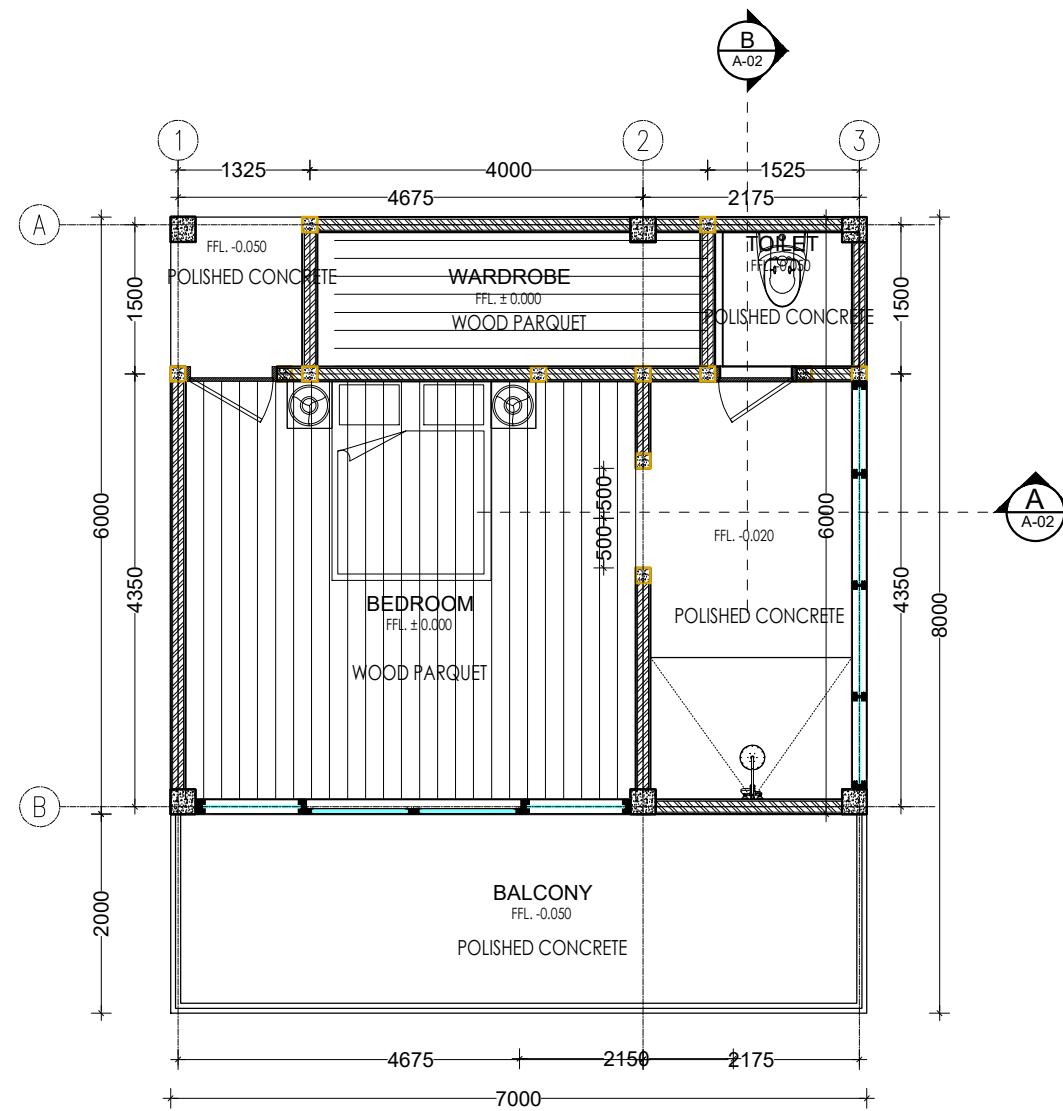


FLOOR PLAN VILLA 1 B1

1 : 75

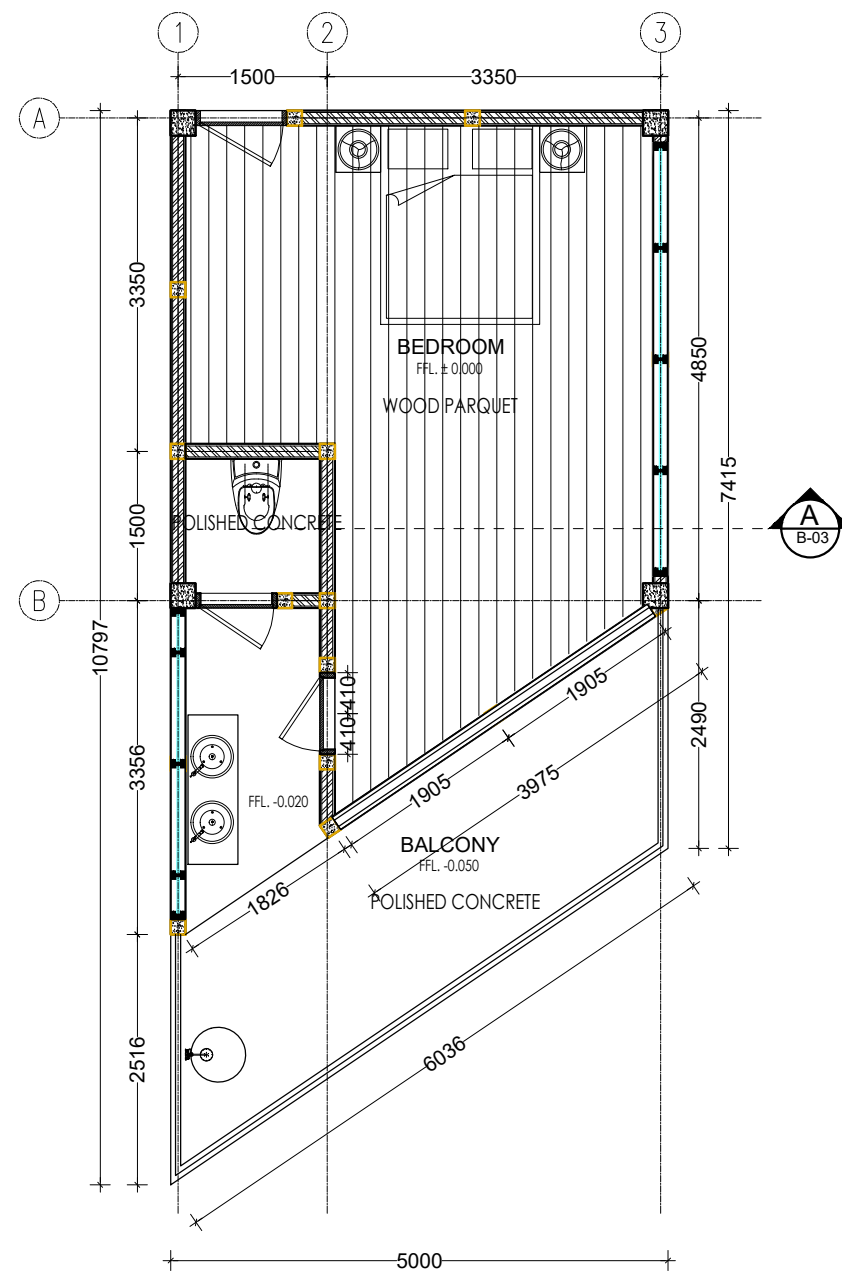


FLOOR PLAN VILLA 1 B2


1 : 75

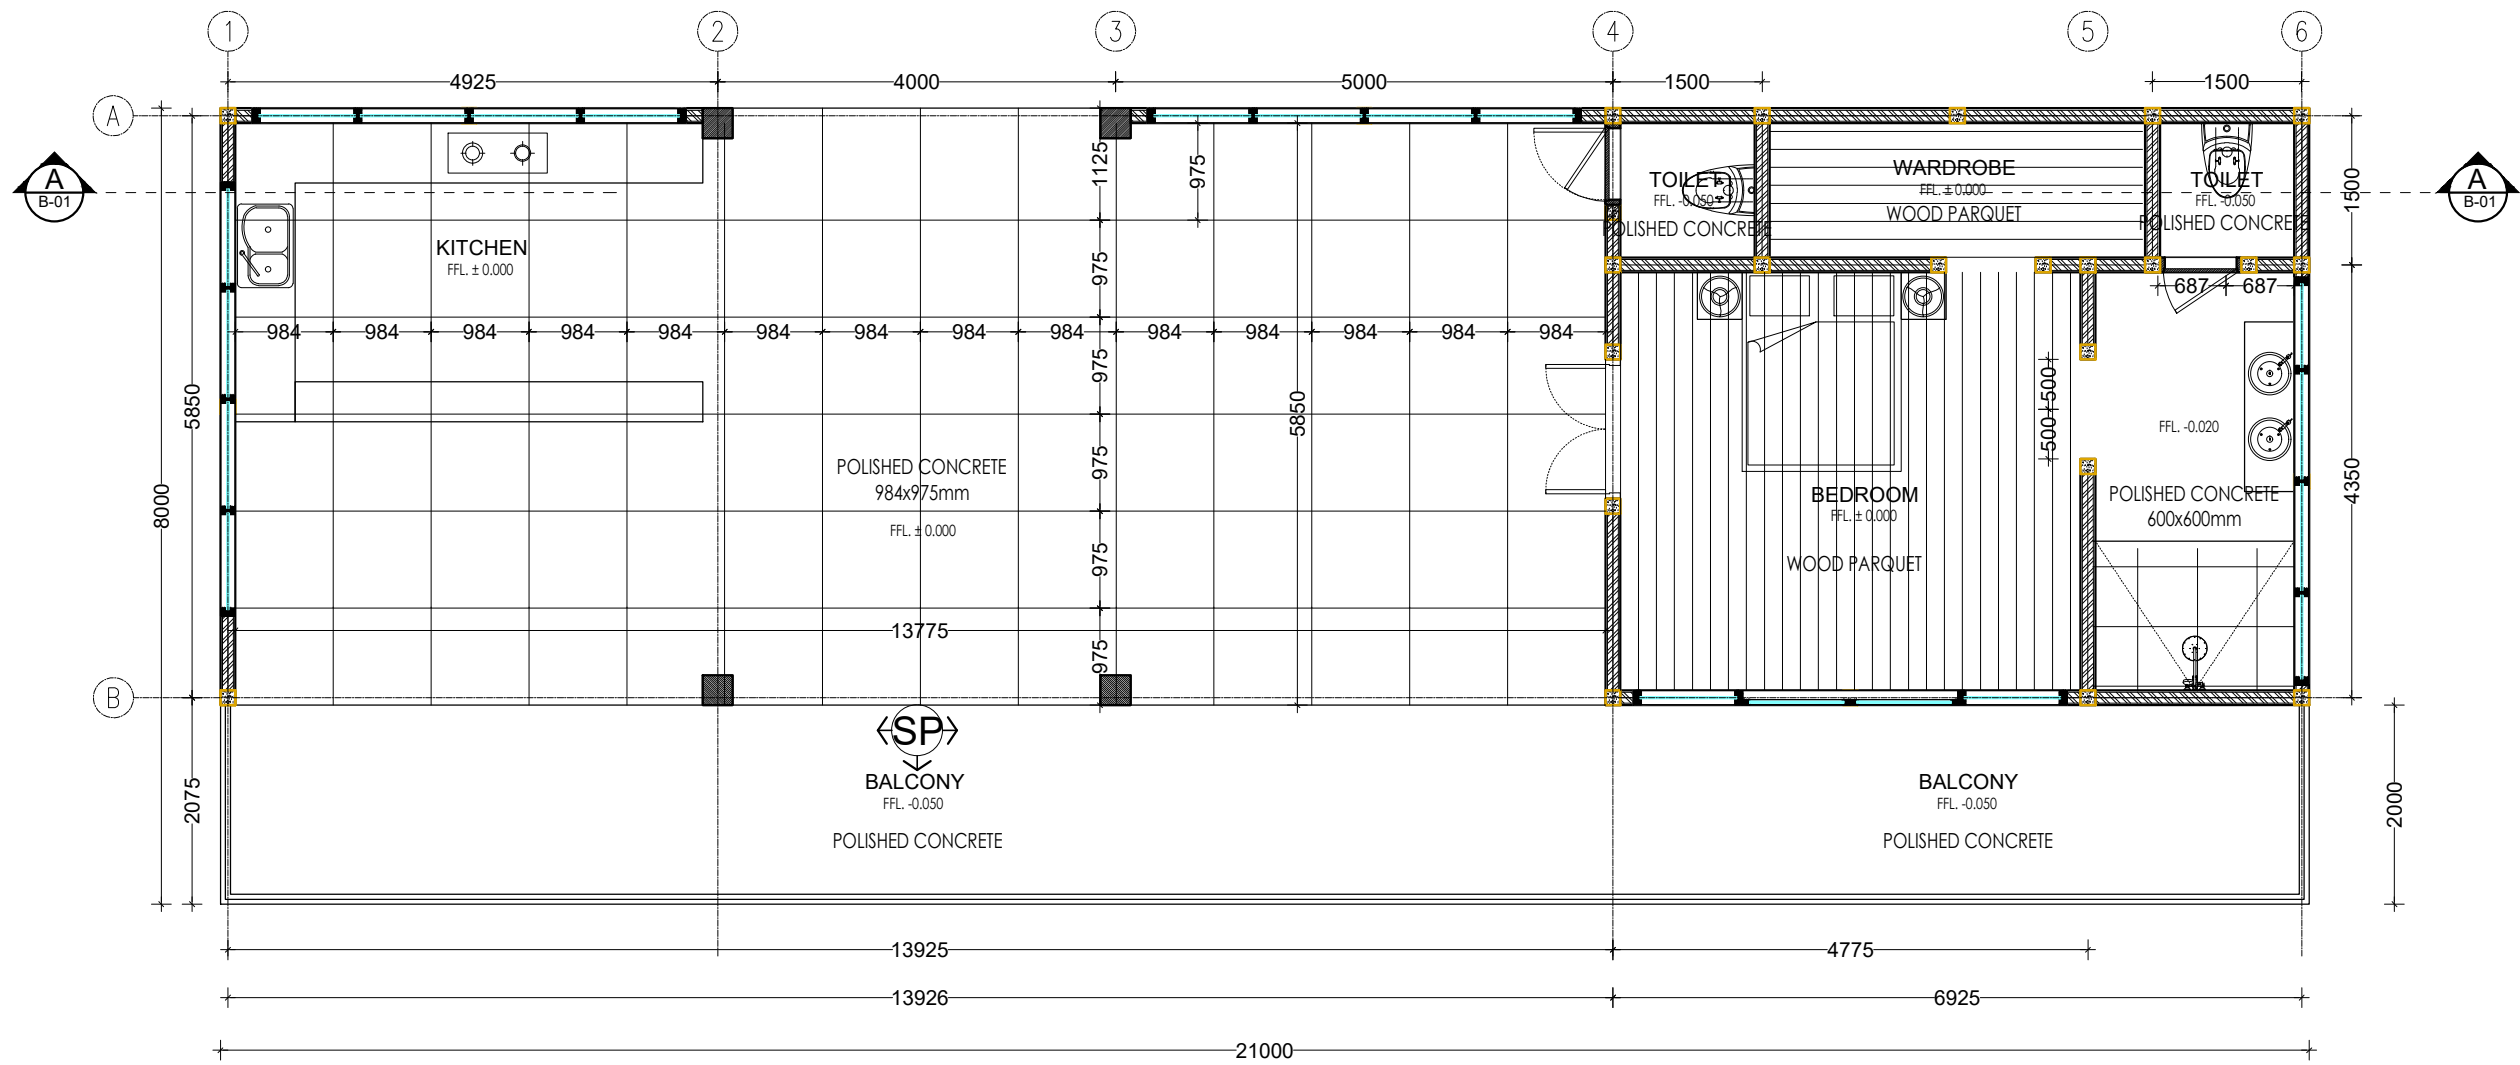


FLOOR PLAN VILLA 1 BM
1 : 75

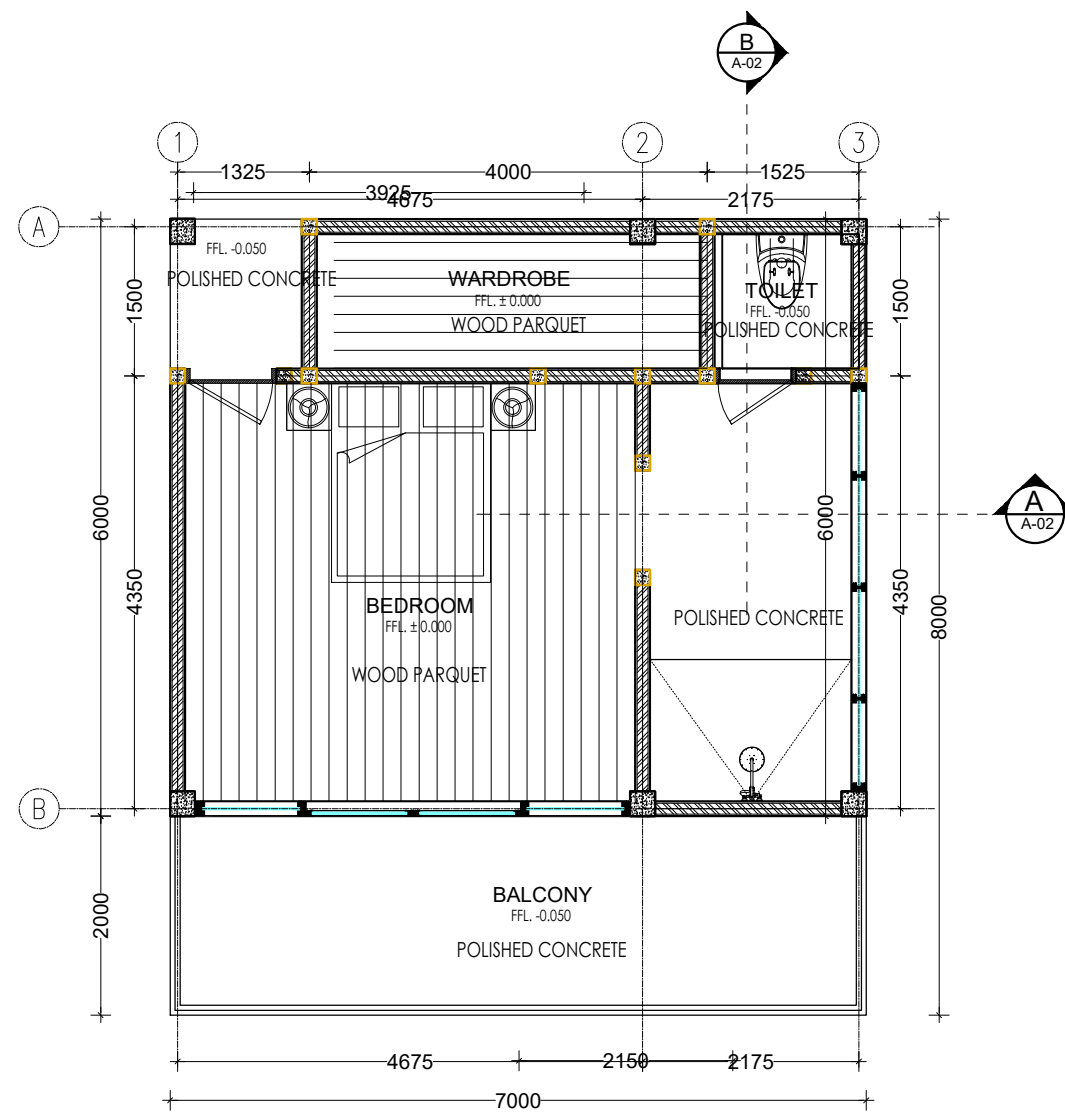

FLOOR PLAN VILLA 2 B1
1 : 75

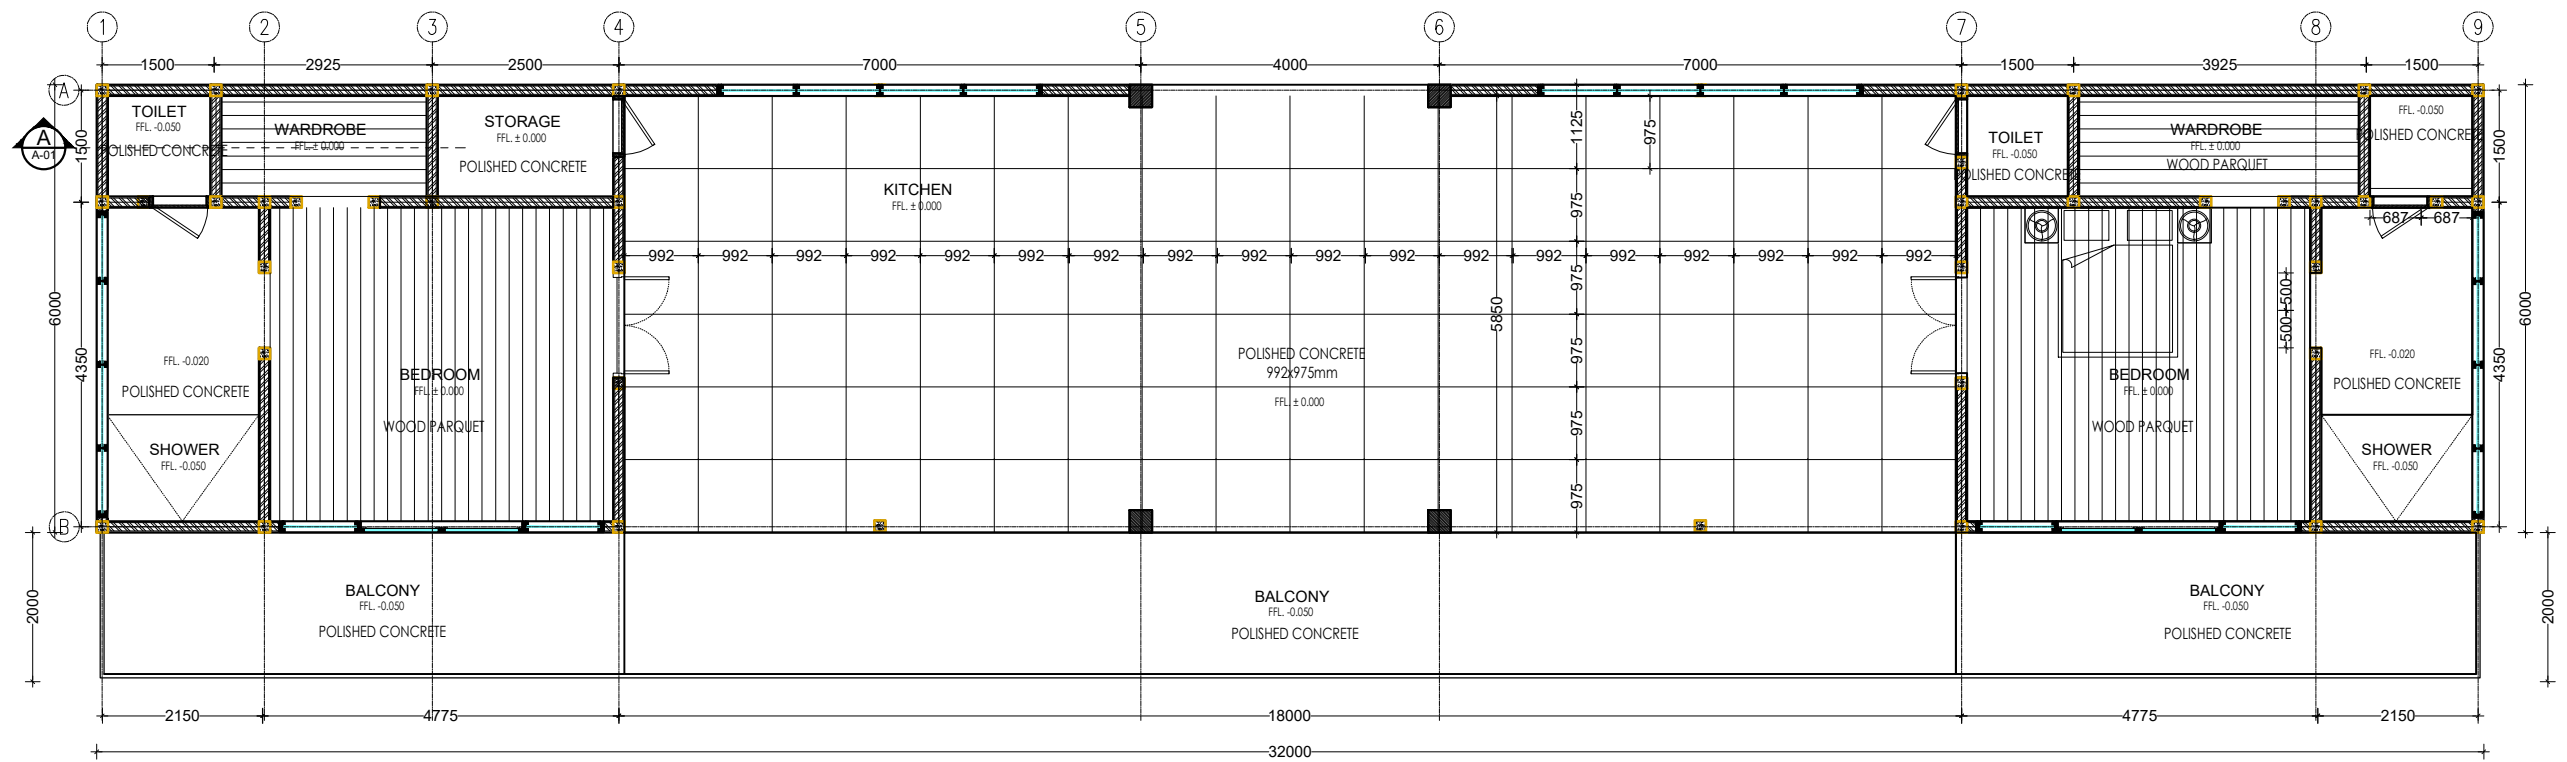



FLOOR PLAN VILLA 2 BM
1 : 100

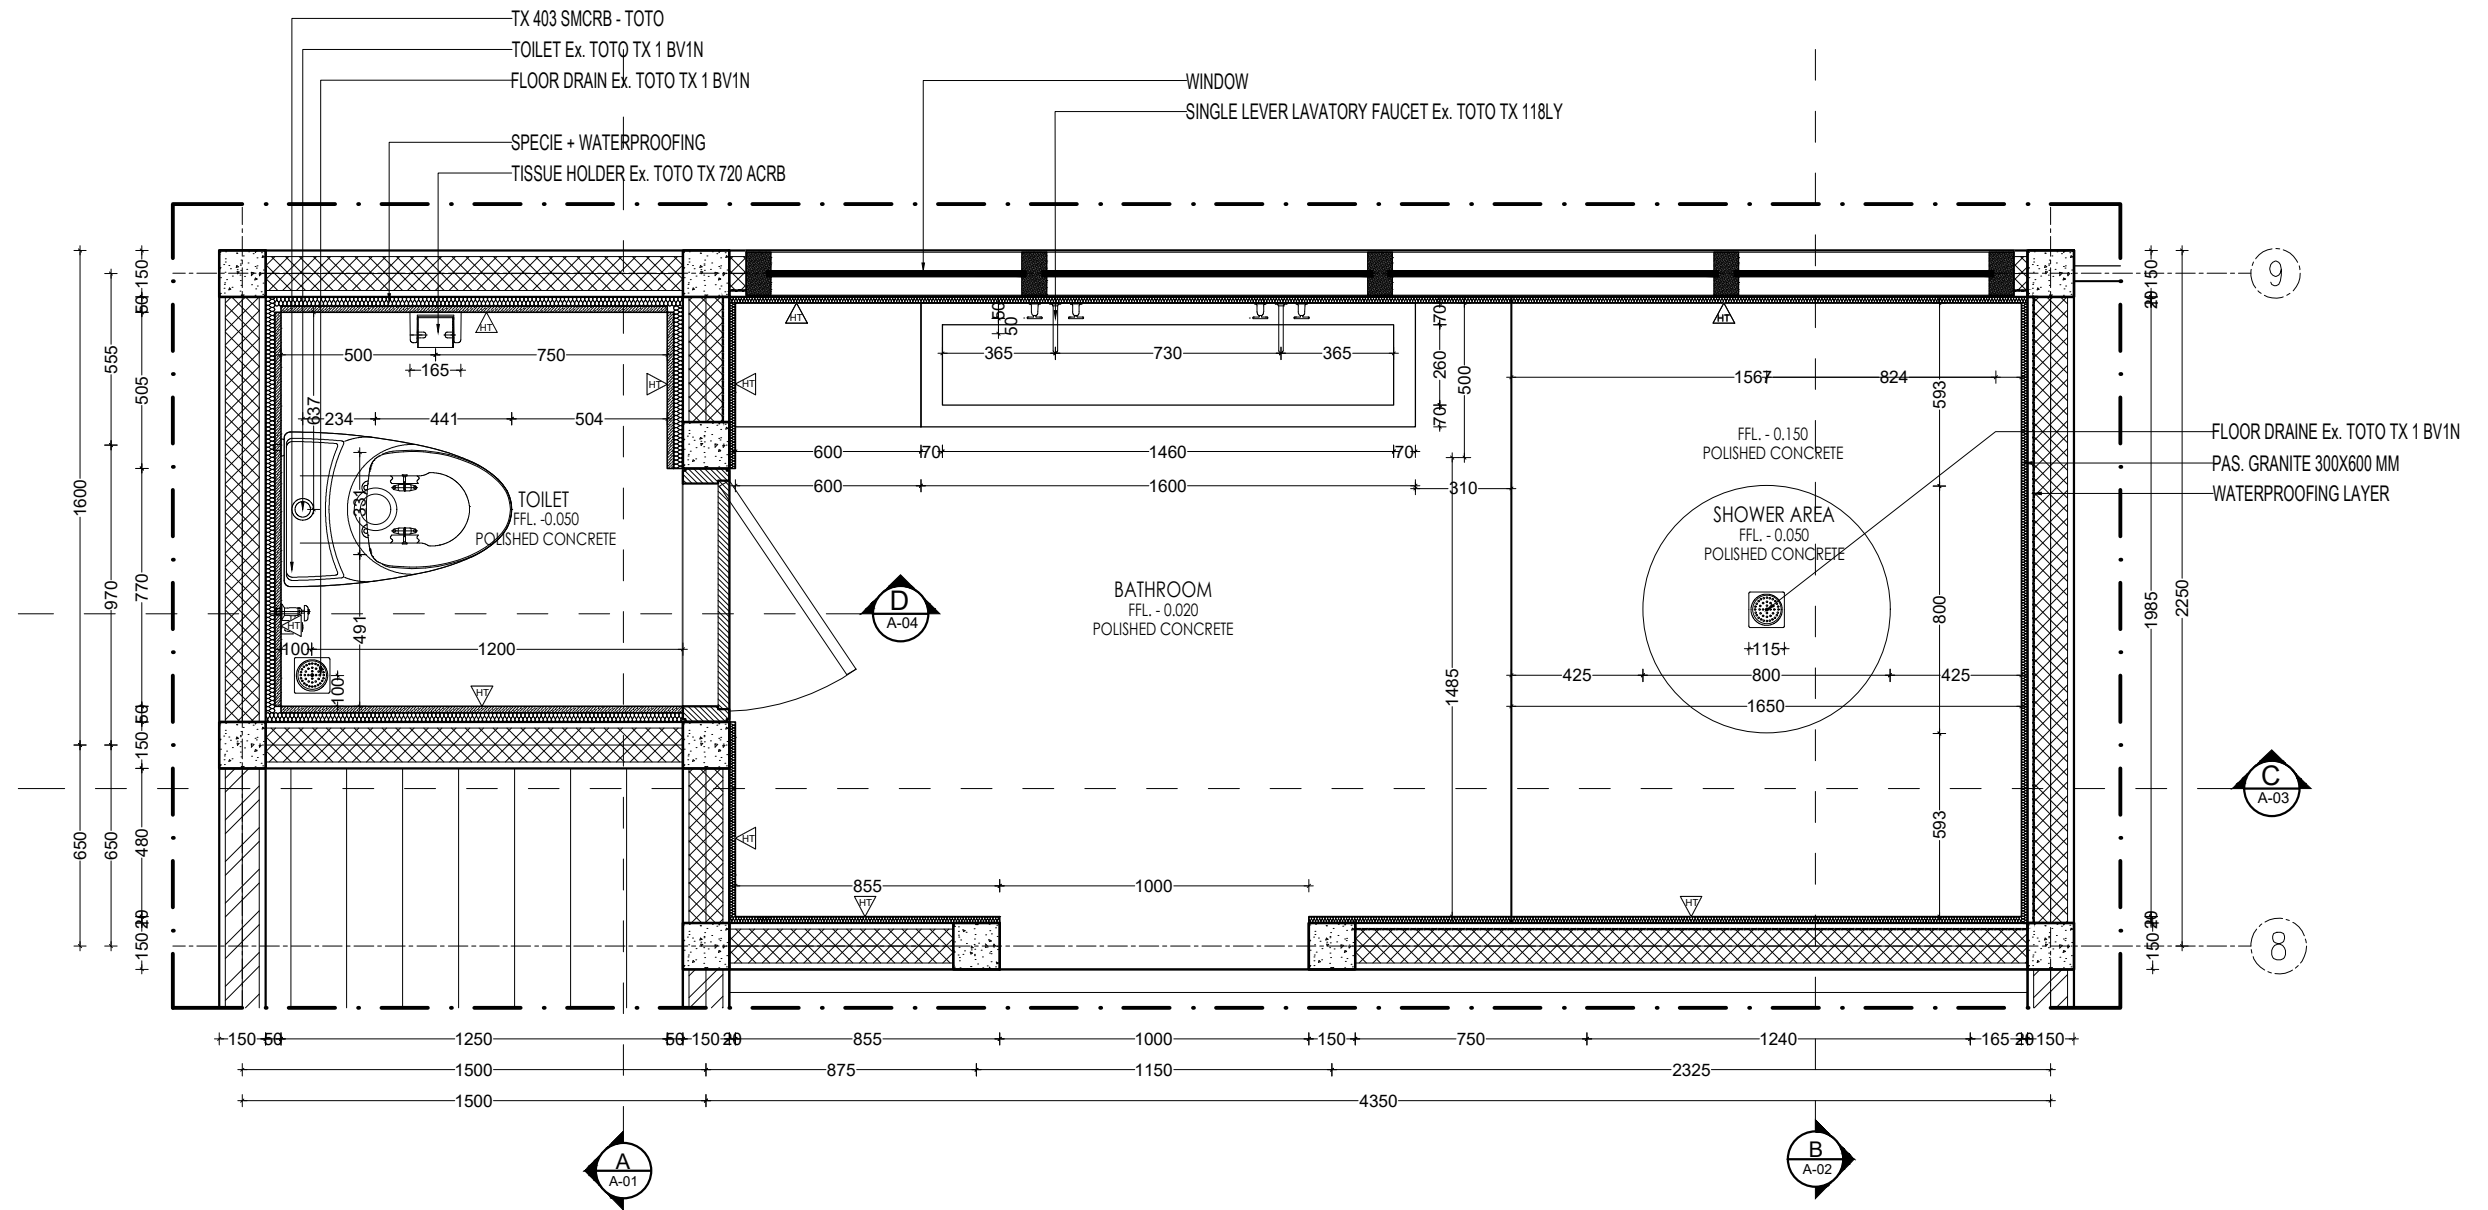



FLOOR PLAN TOILET & BATHROOM

1 : 25

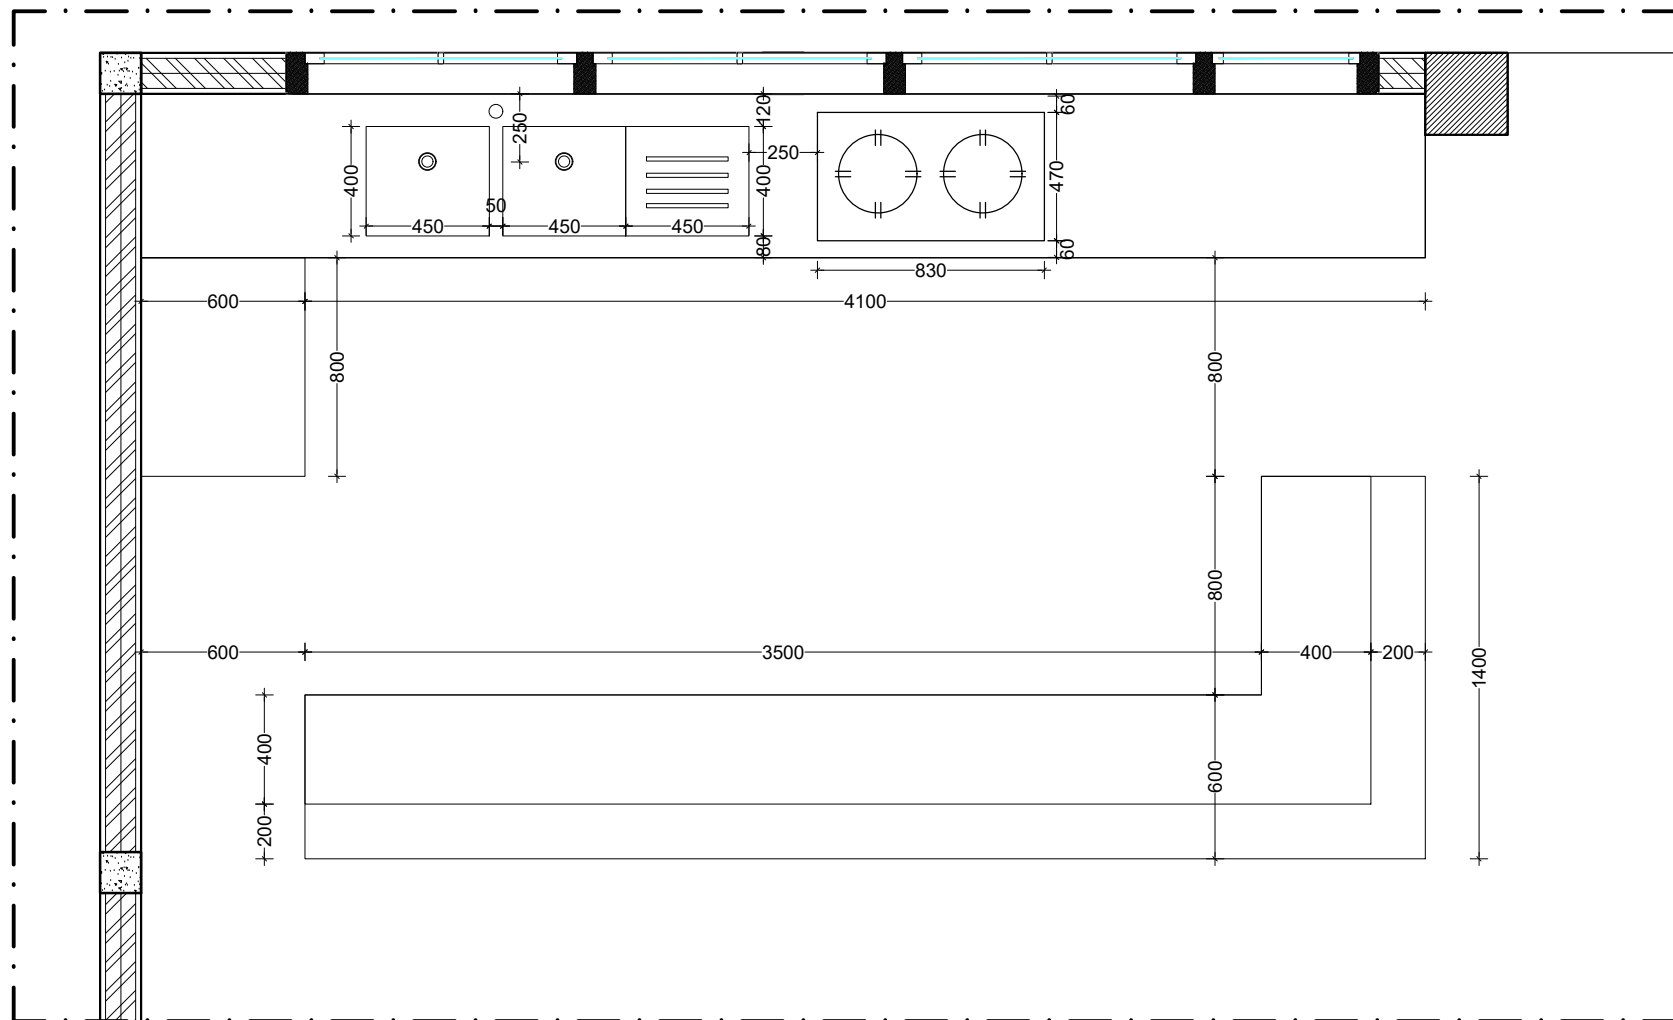

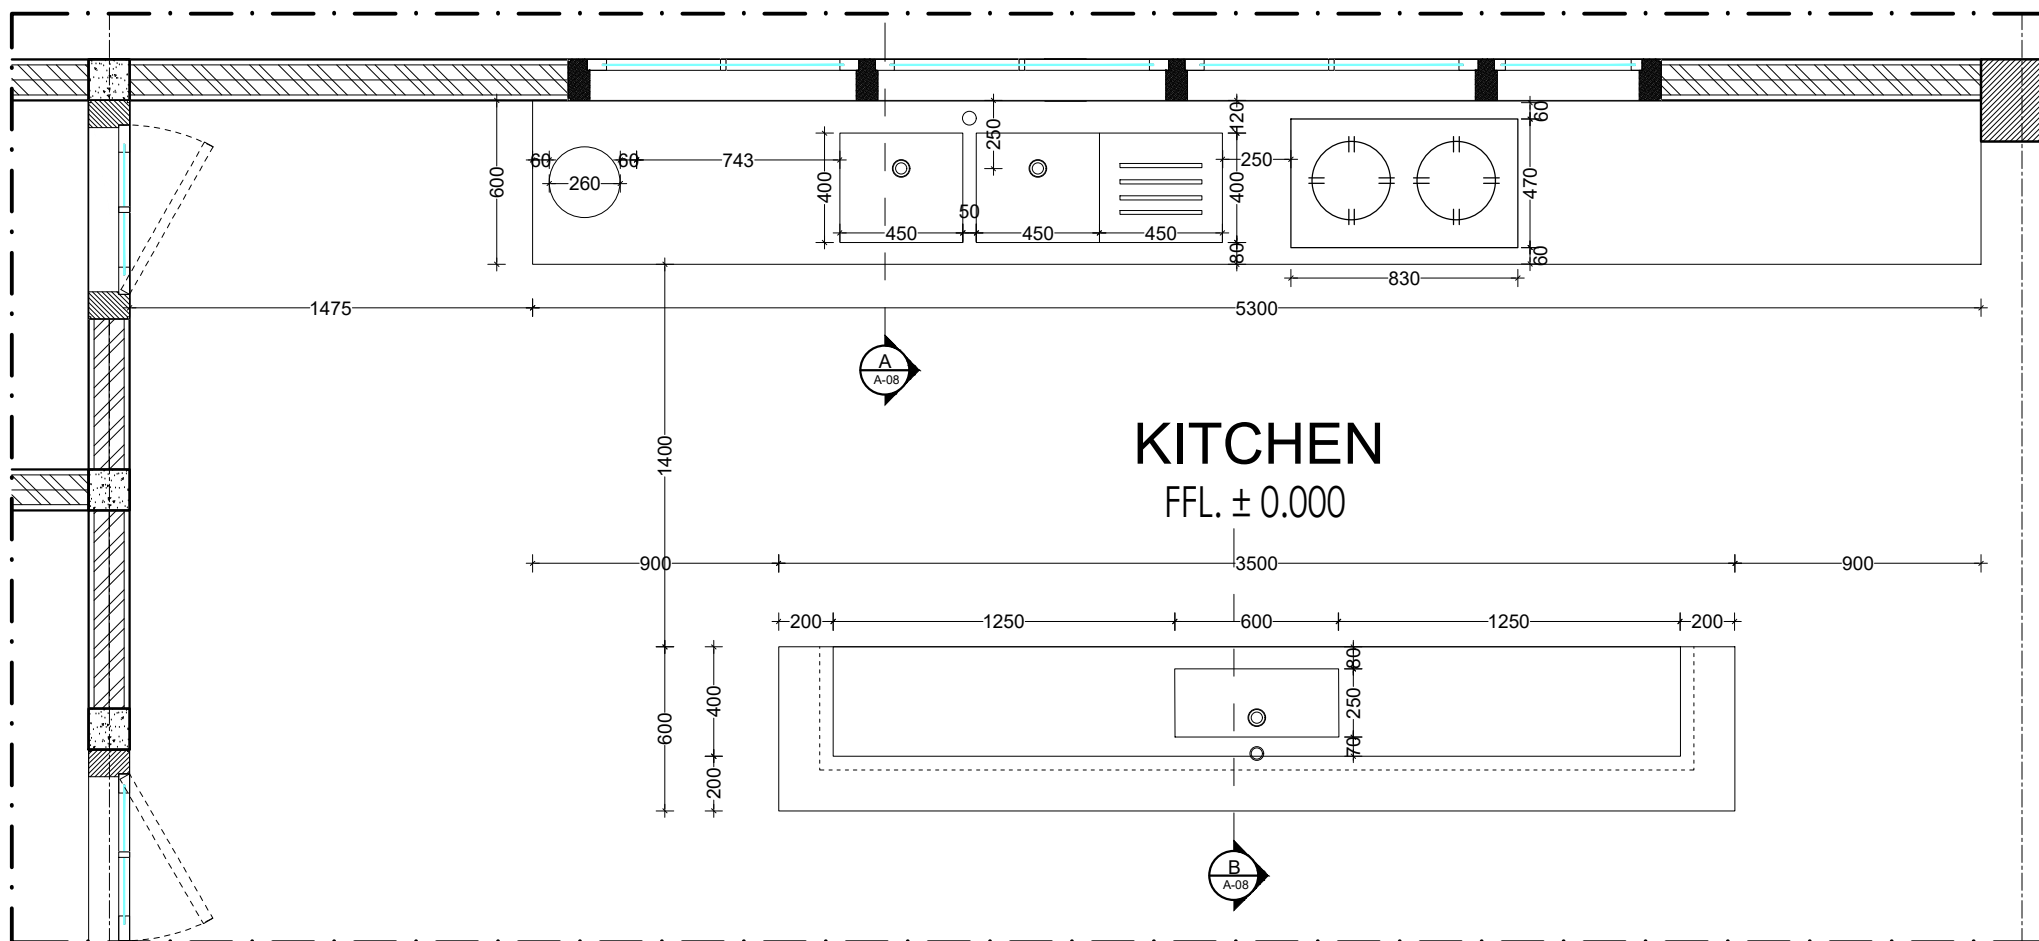


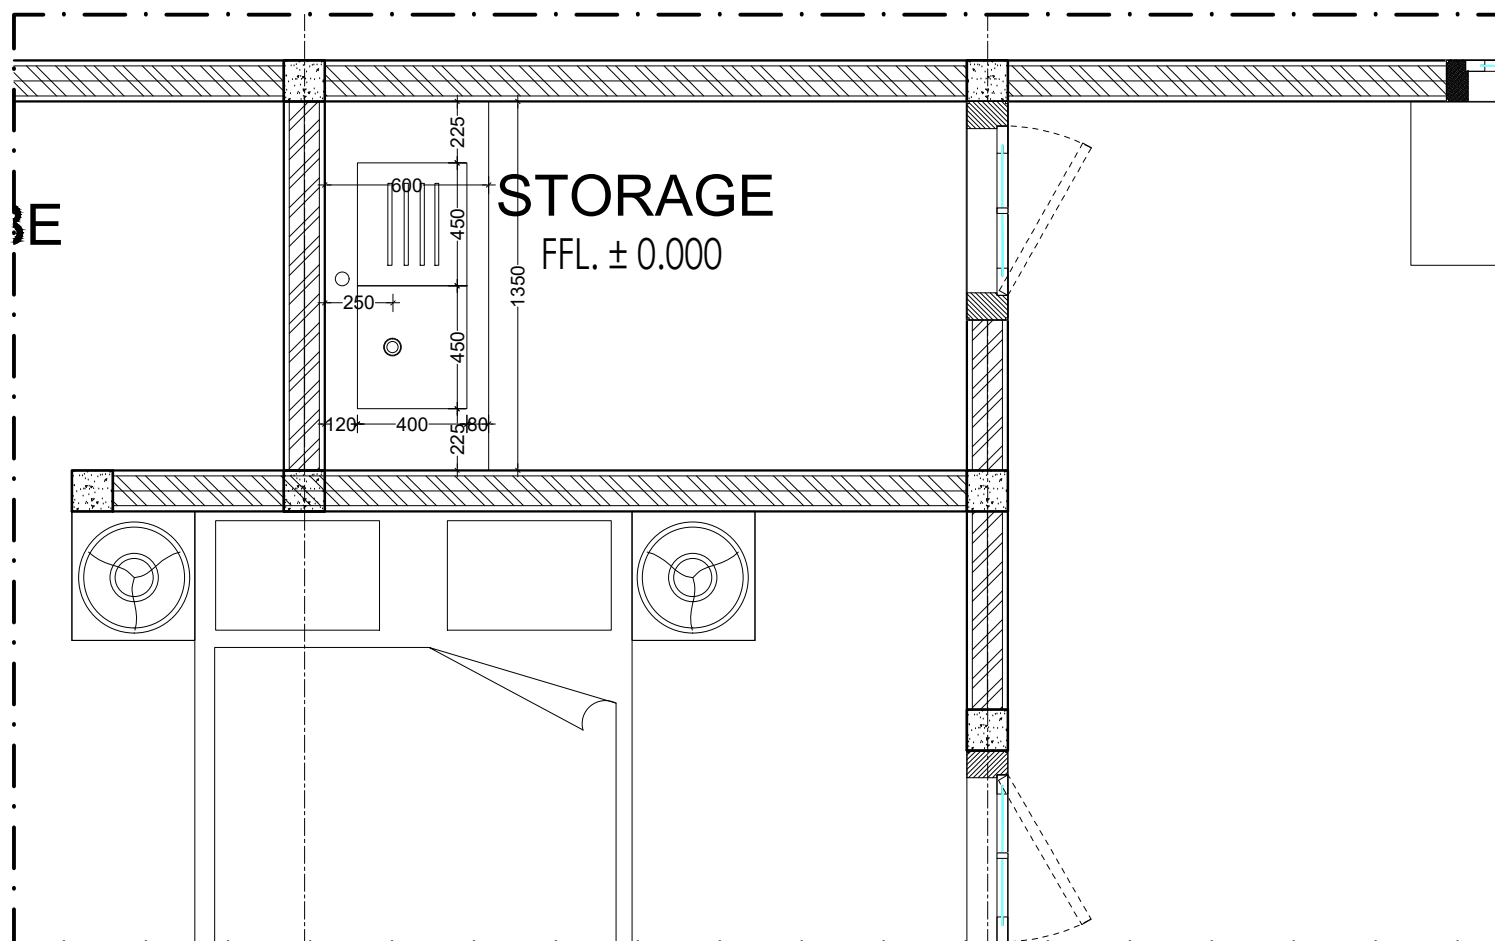

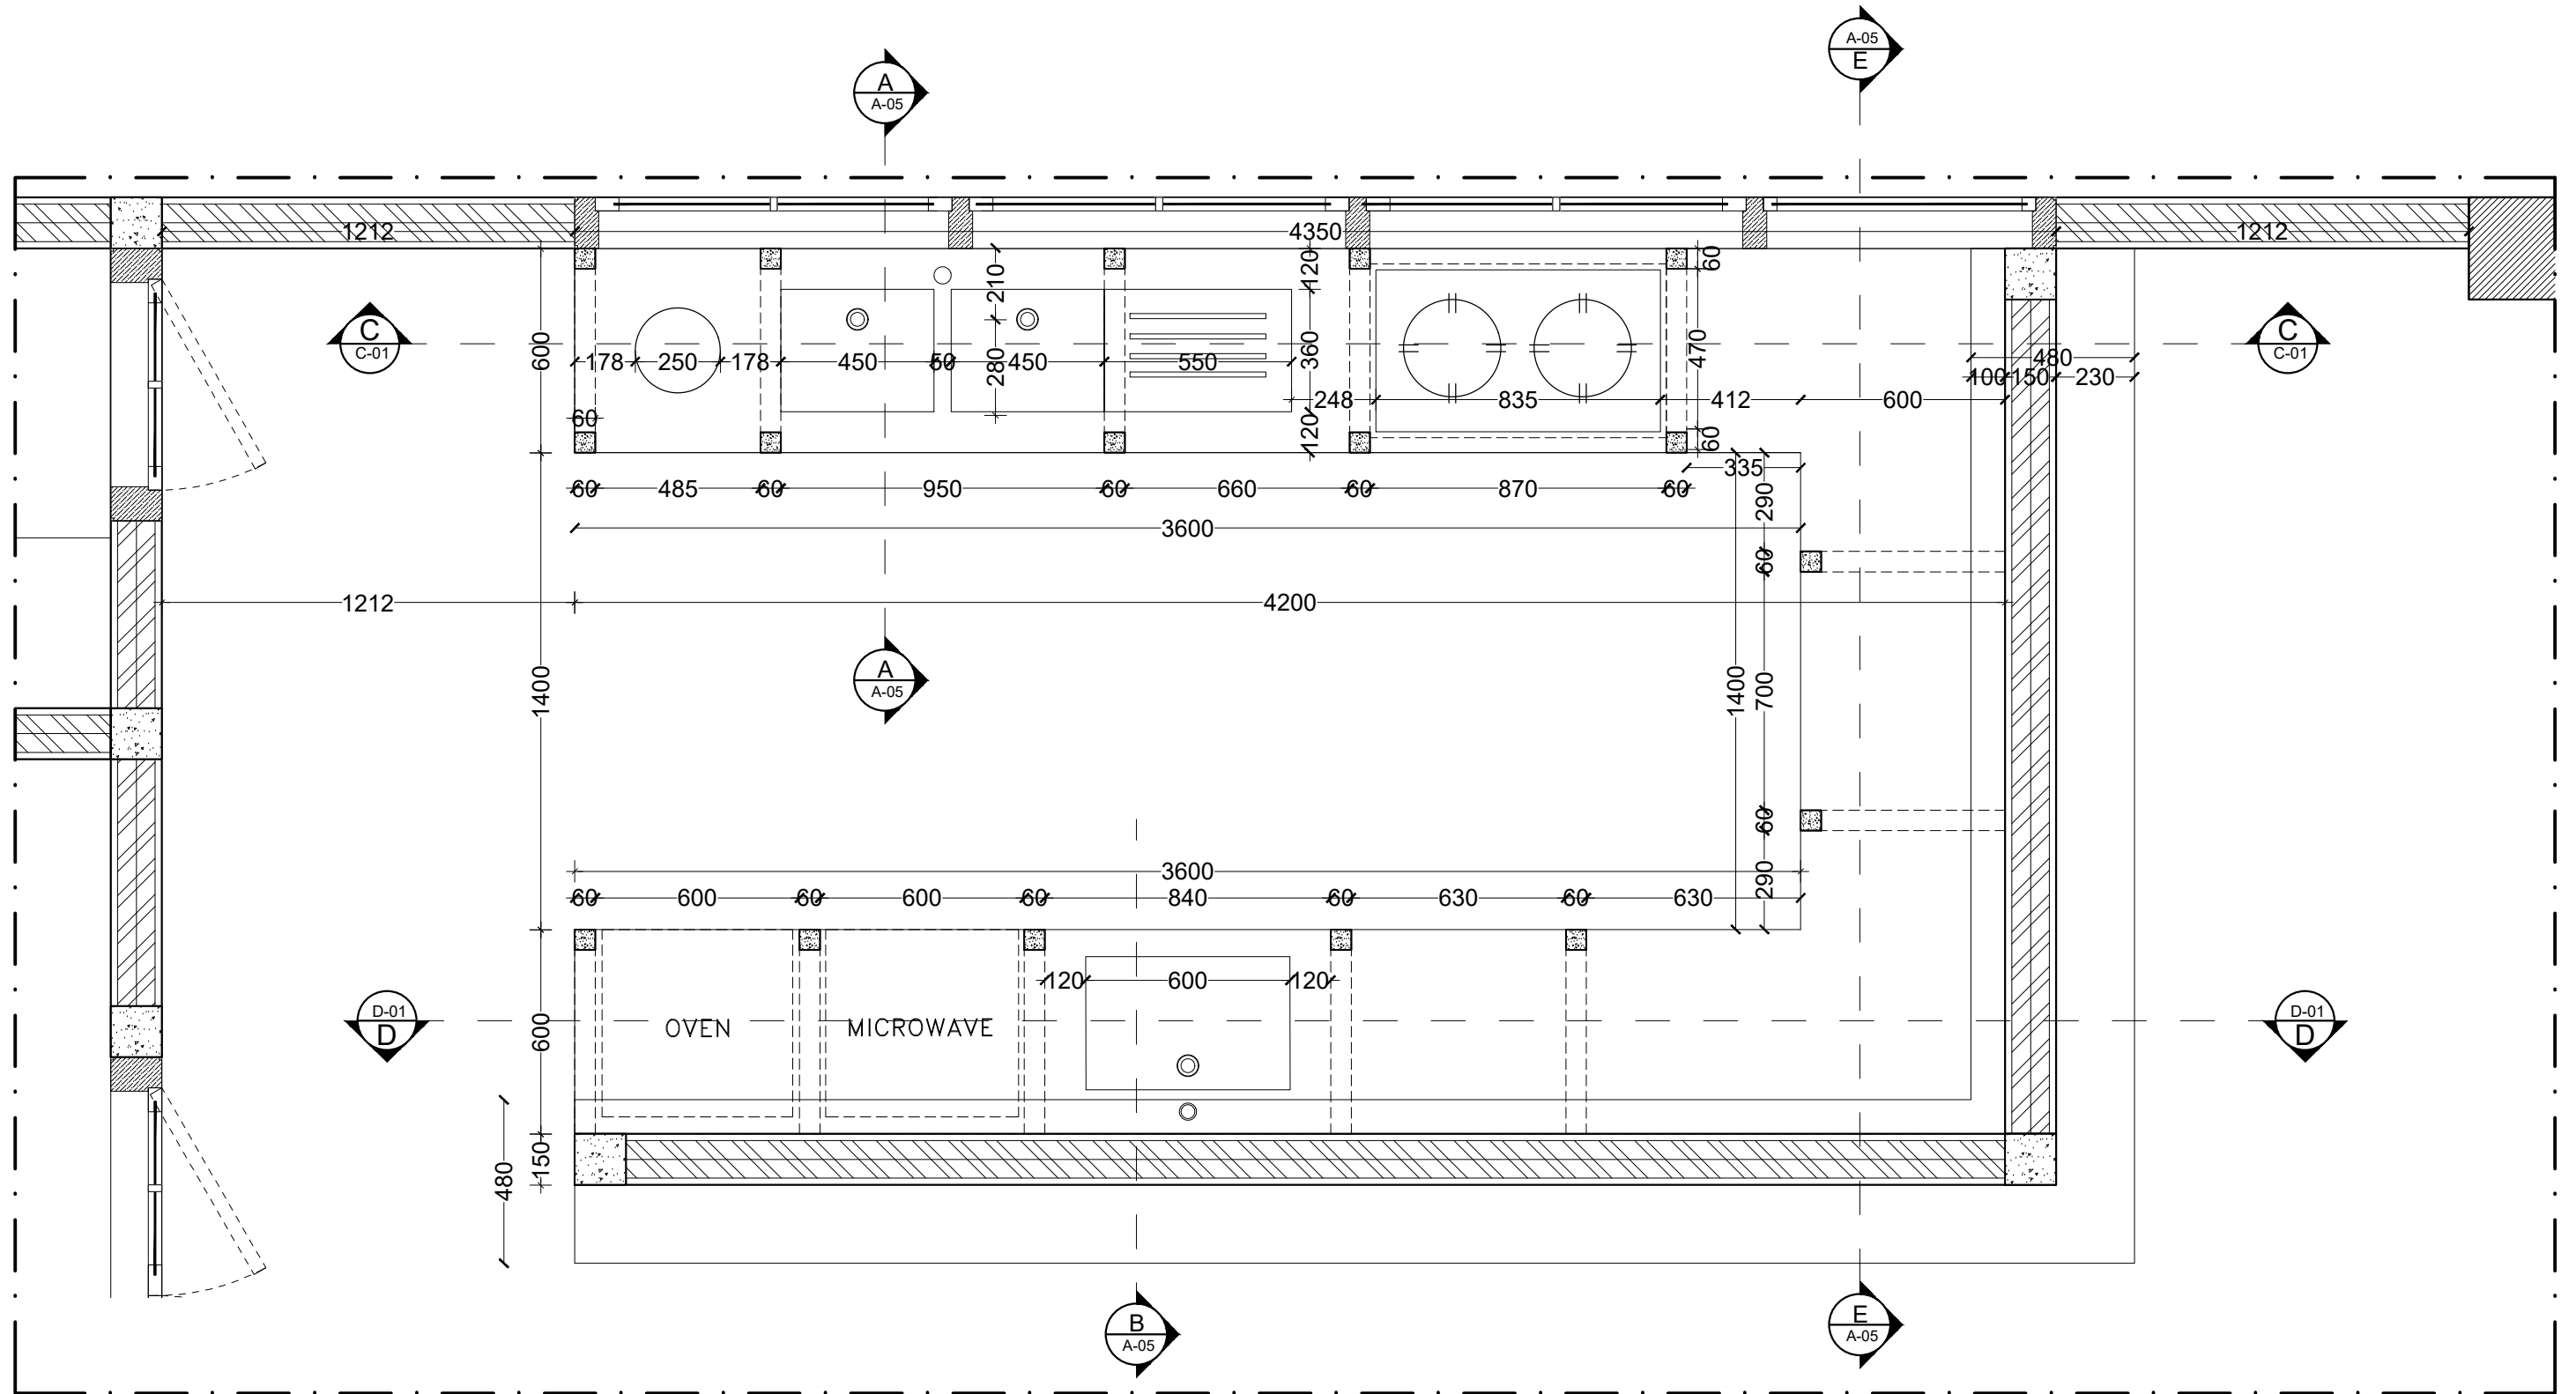


DETAIL KITCHEN

1 : 20

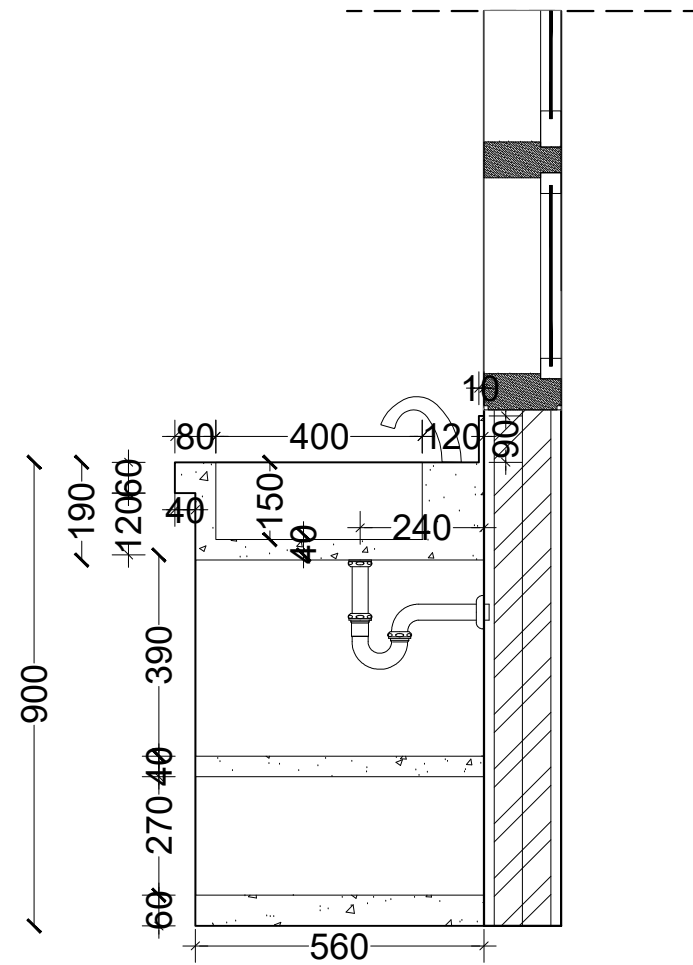


SECTION A

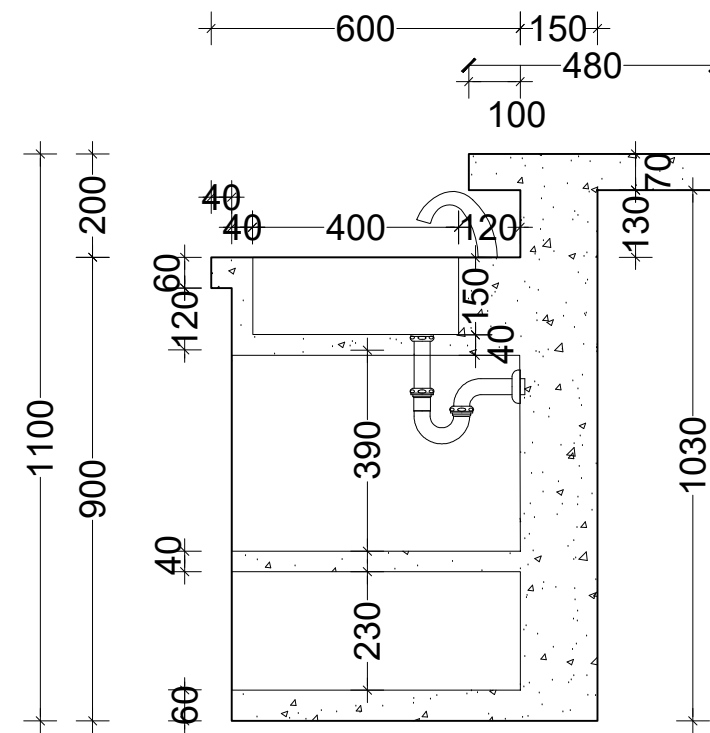


SECTION B

SECTION KITCHEN


1 : 15

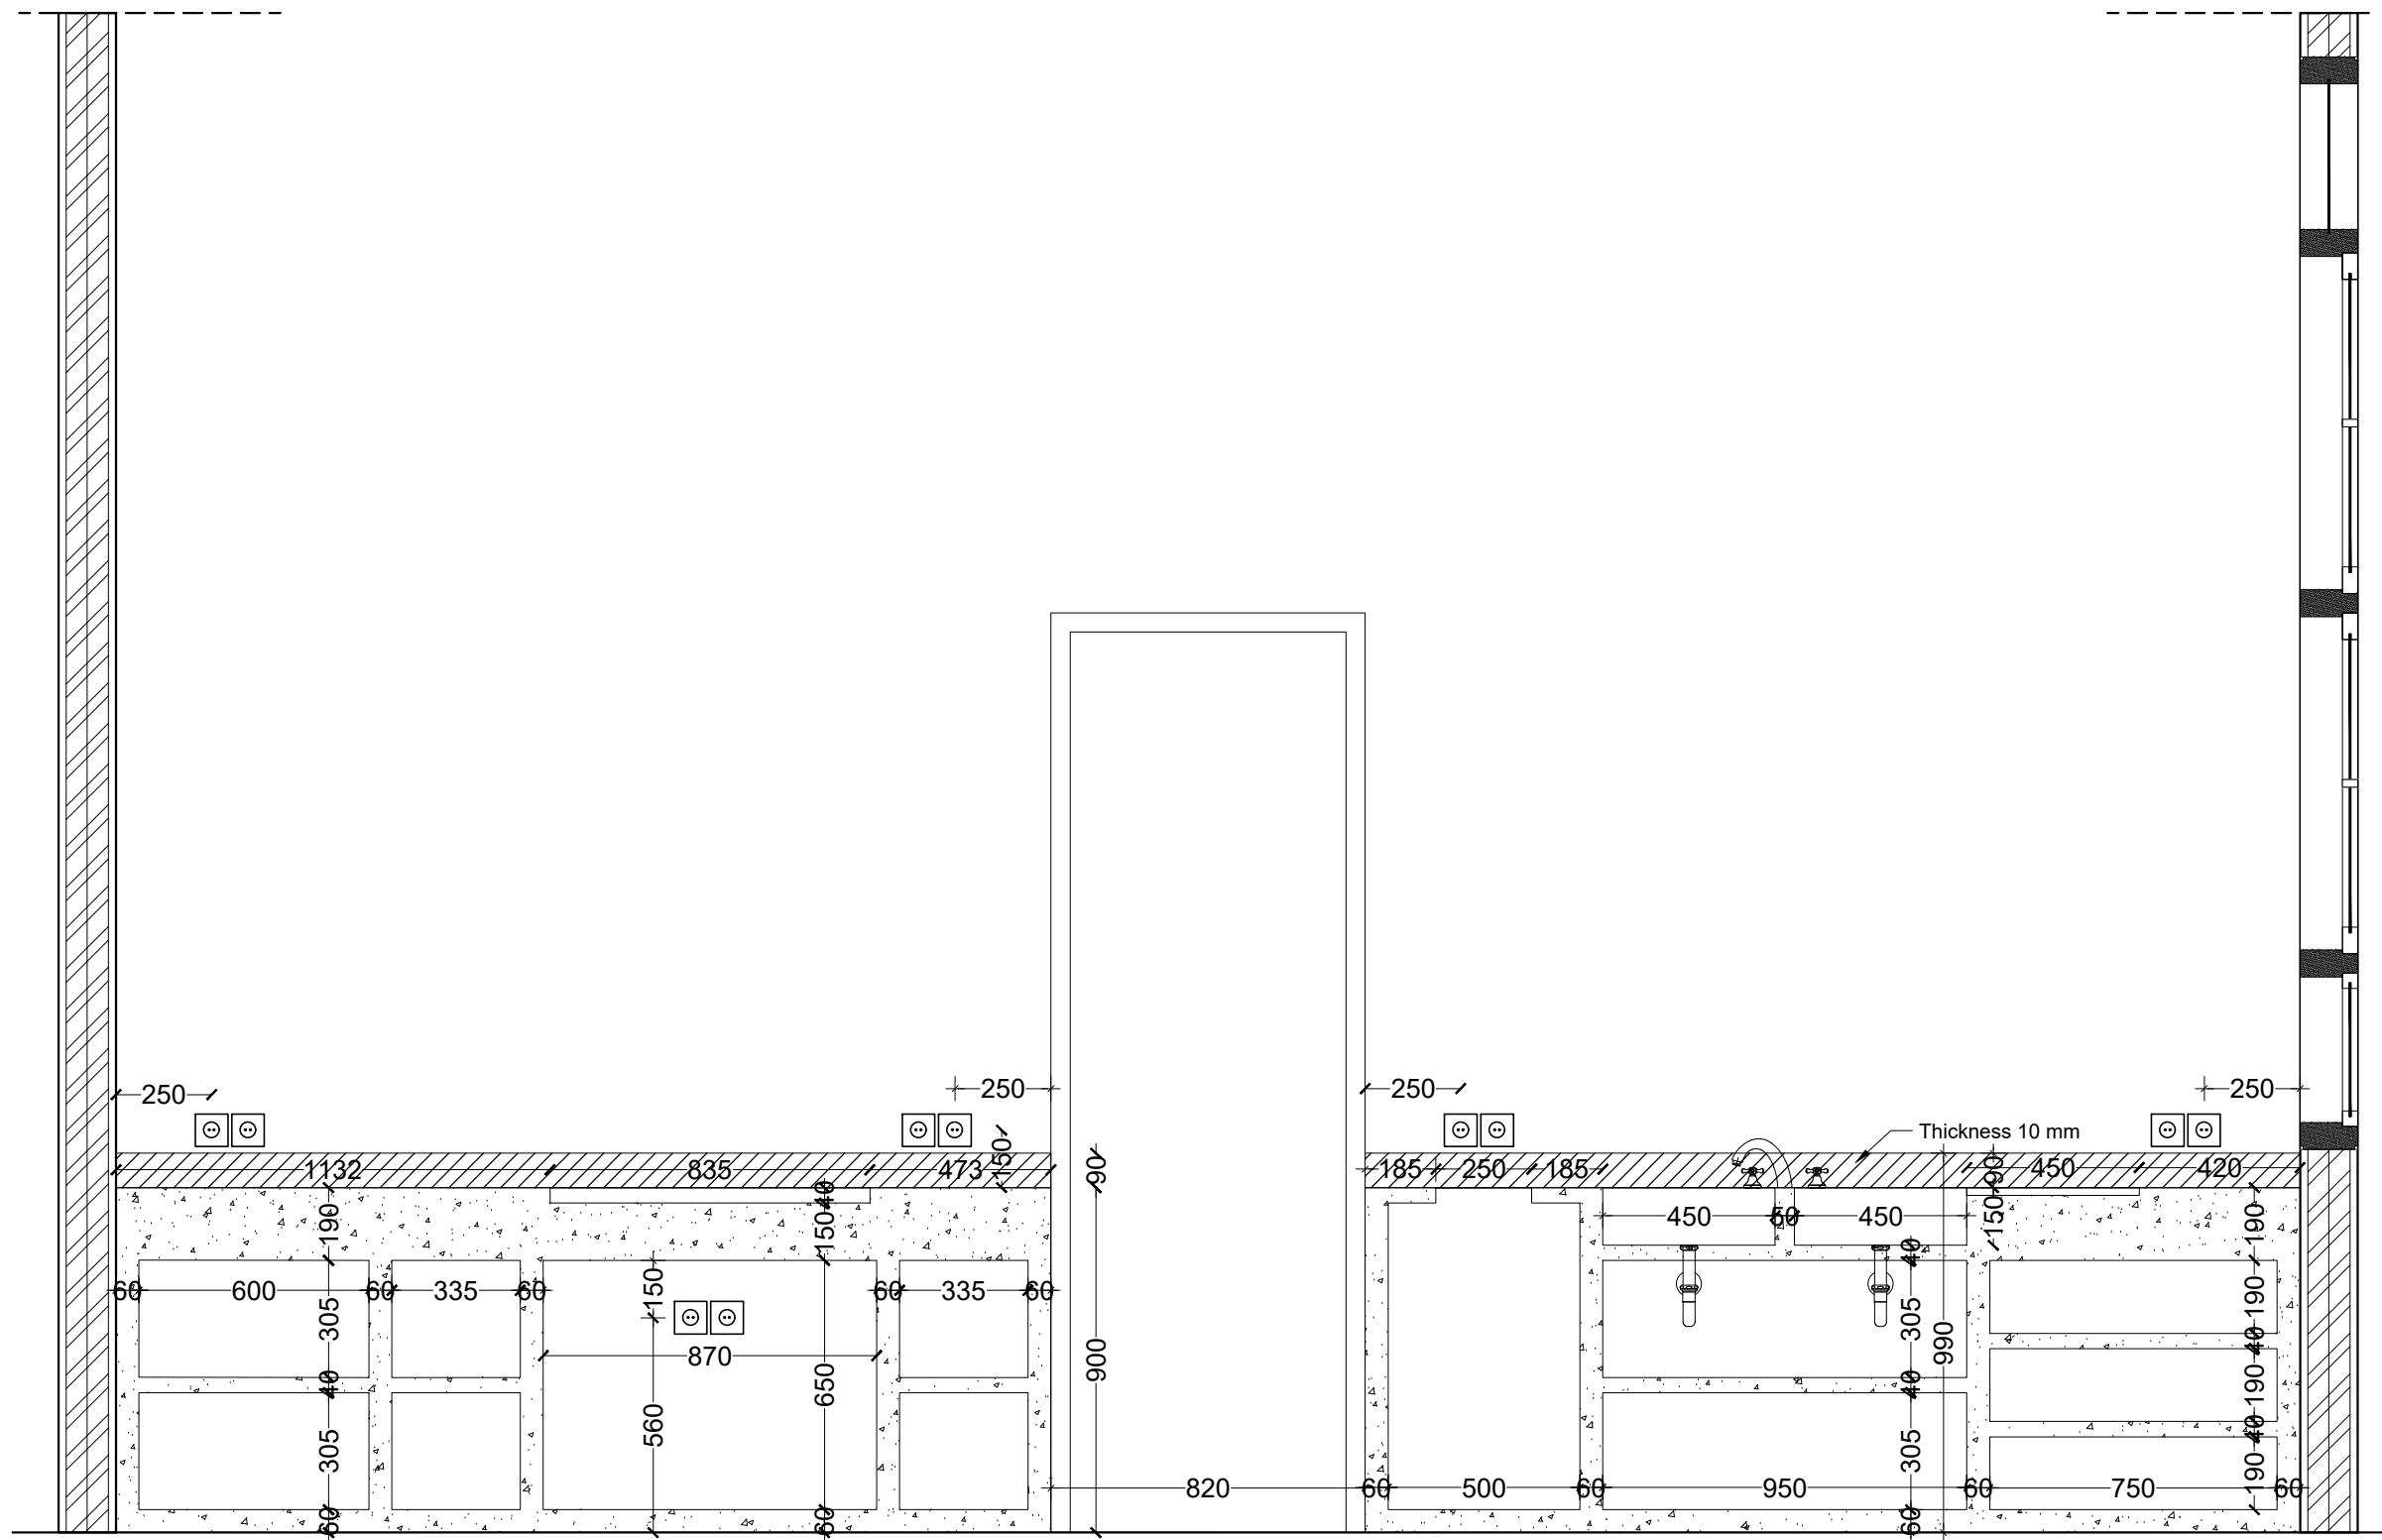


SECTION C

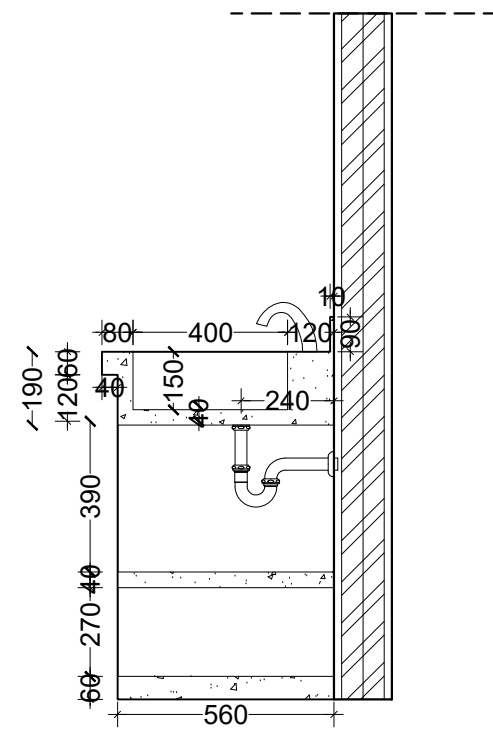


SECTION A

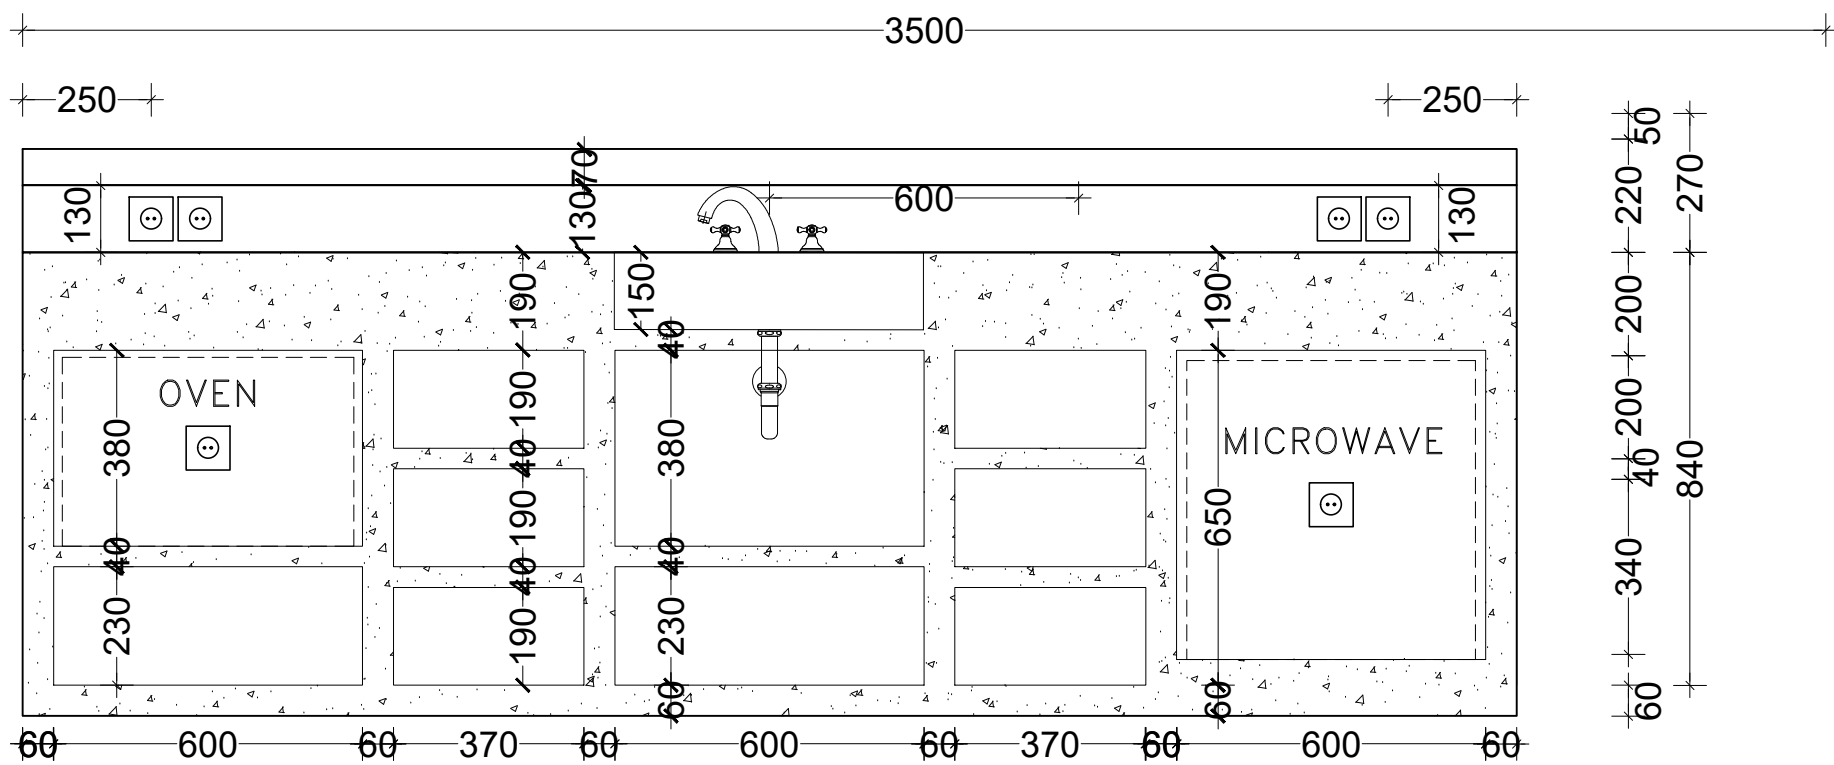


SECTION D

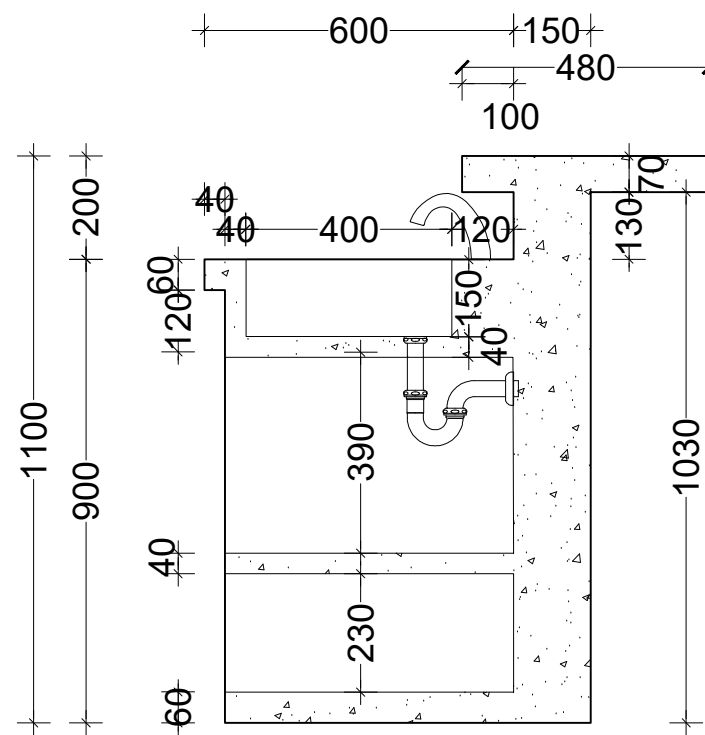

SECTION B

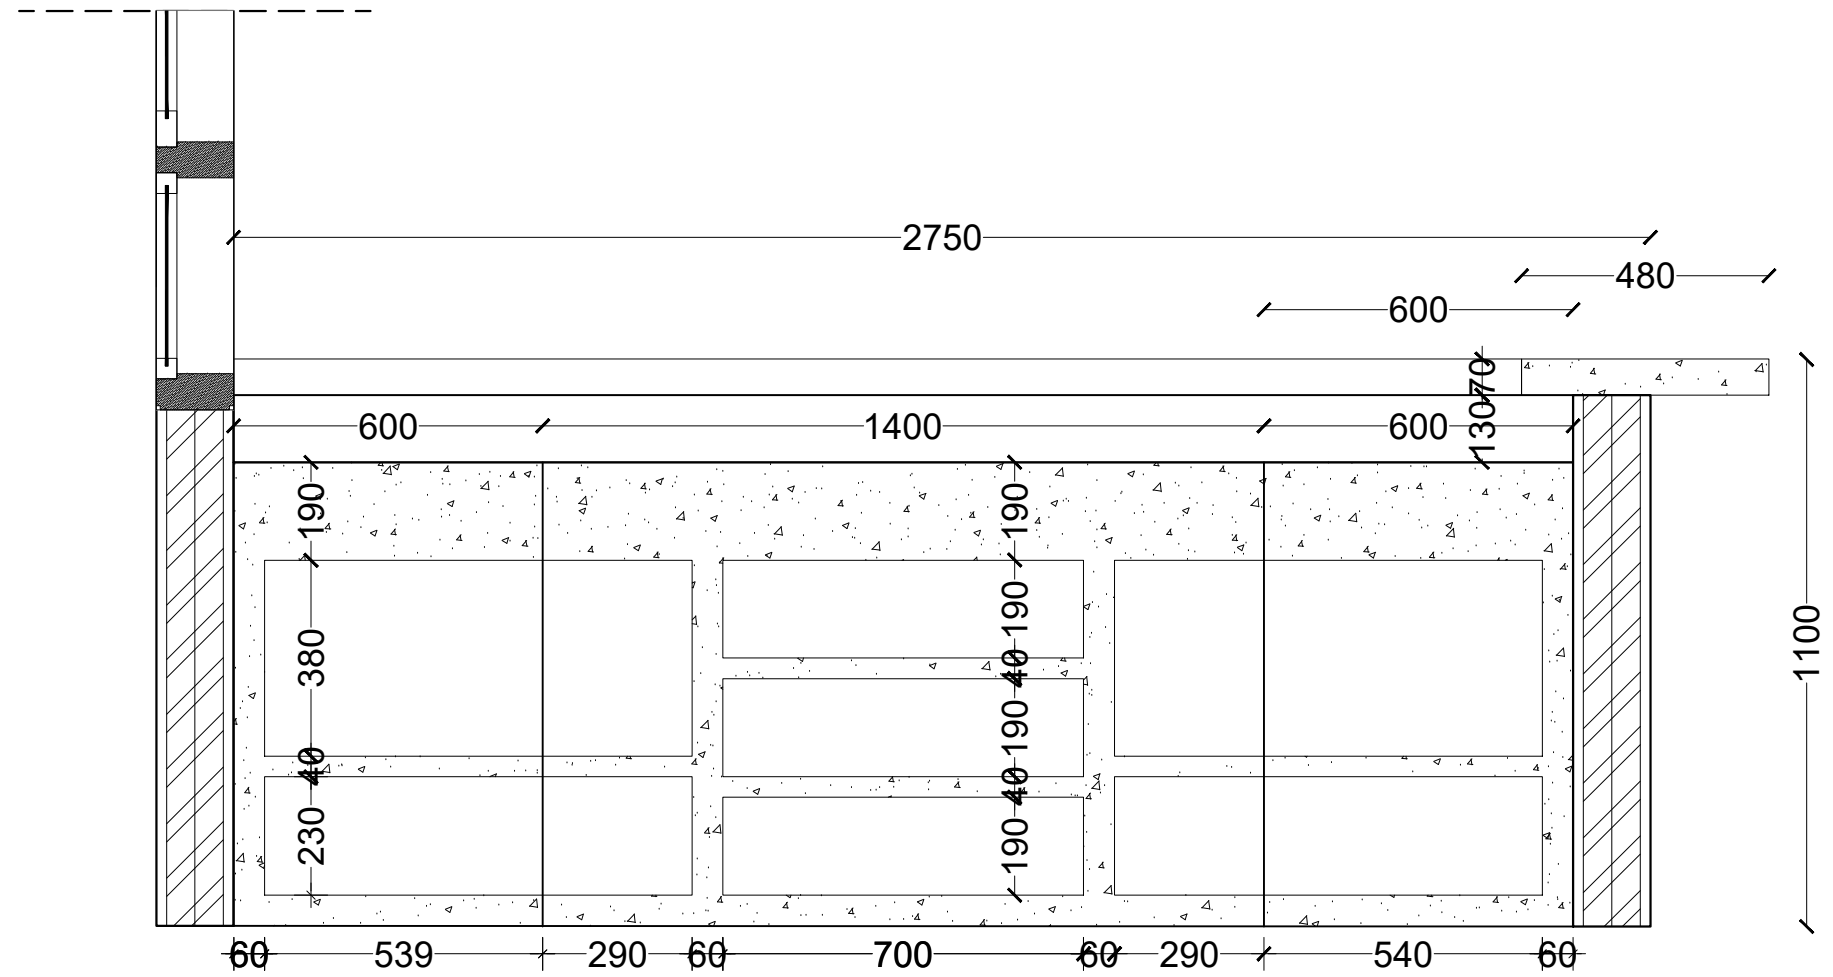

SECTION E

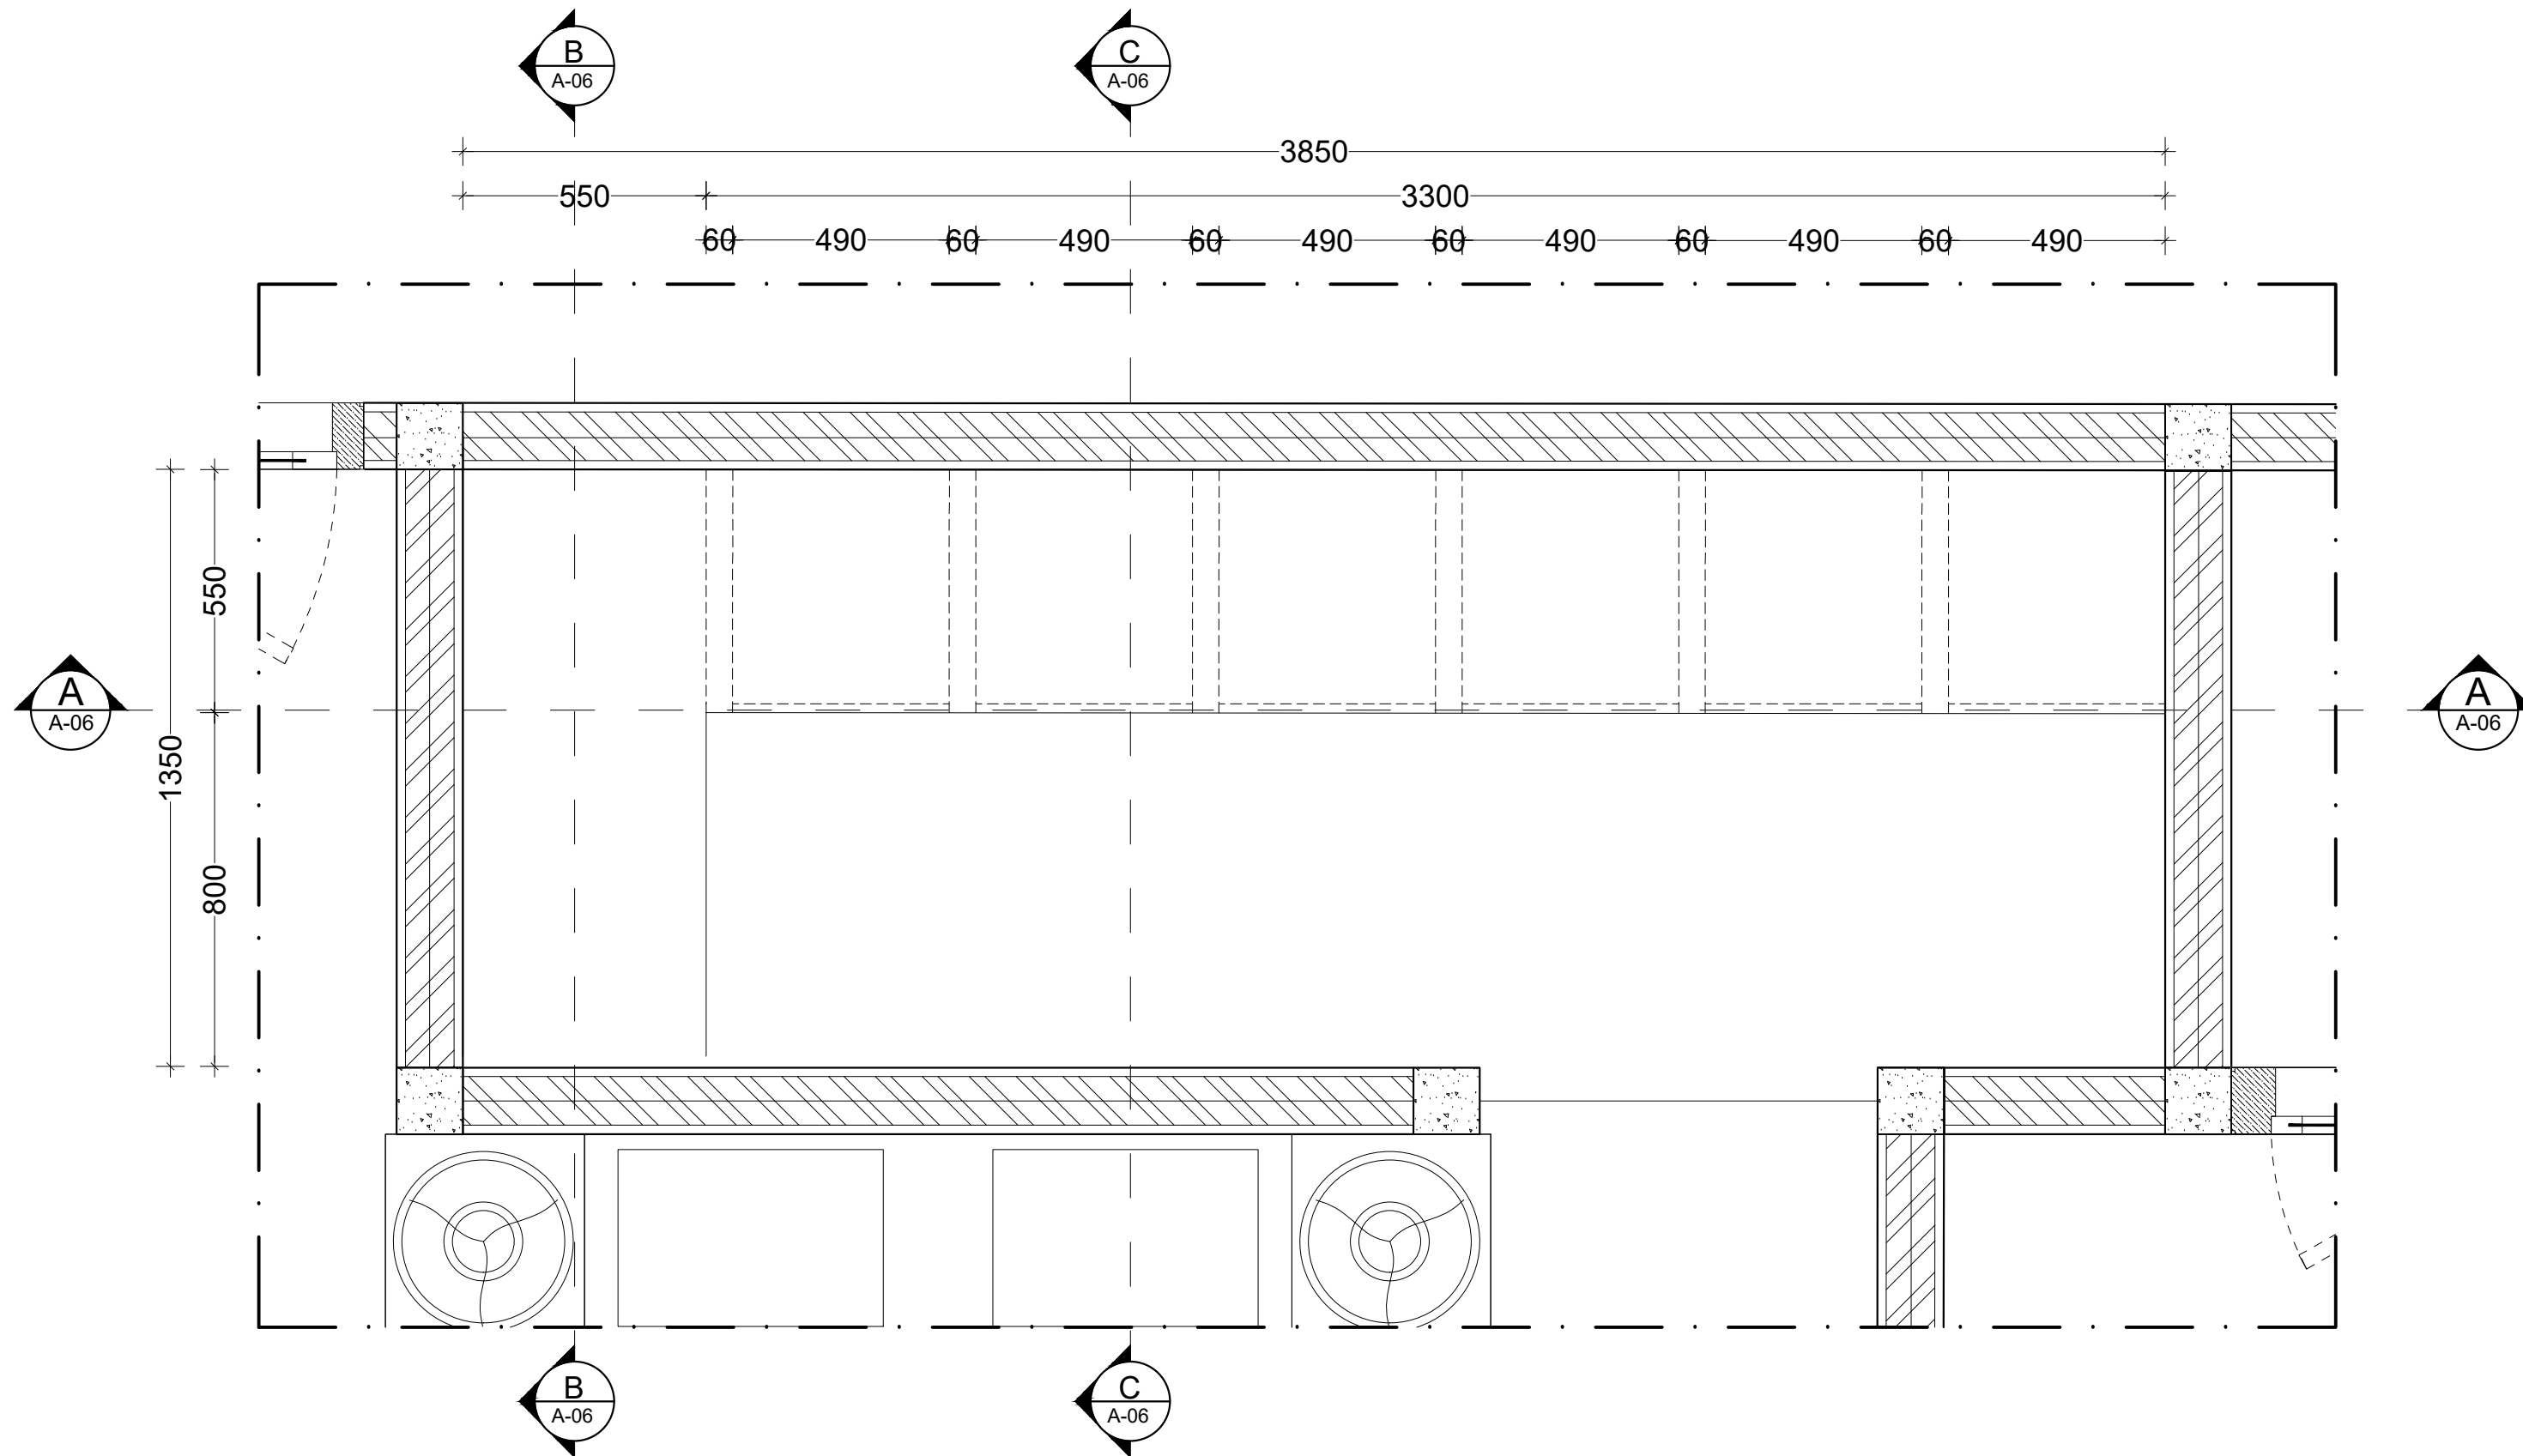

DETAIL WARDROBE

1 : 15