


LEGEND	
	LAND = 2000M2 + 400M2
①	ACCESS ENTRANCE
②	SECURITY POST
③	PARKING
④	MAIN BUILDING
⑤	GARDEN
⑥	SWIMMING POOL
⑦	NEW BUILDING

LEGEND ROOF ALDERON (M2)	
MAIN BUILDING	319,51 M2
LEGEND ROOF KLIPLOCK (M2)	
ENTRANCE	21,71 M2
KIDS BUILDING	115,45 M2
KITCHEN BUILDING	86,23 M2
MASTERBEDROOM BUILDING	77,55 M2
GUEST BUILDING	34,45 M2
LEGEND ROOF CONCRETE (M2)	
SECURITY	8,96 M2
TECHNICAL ROOM	23,07 M2
LAUNDRY	8,92 M2
KITCHEN & STORAGE	12,03 M2
TECHNICAL ROOM SIDE KIDS	7,5 M2

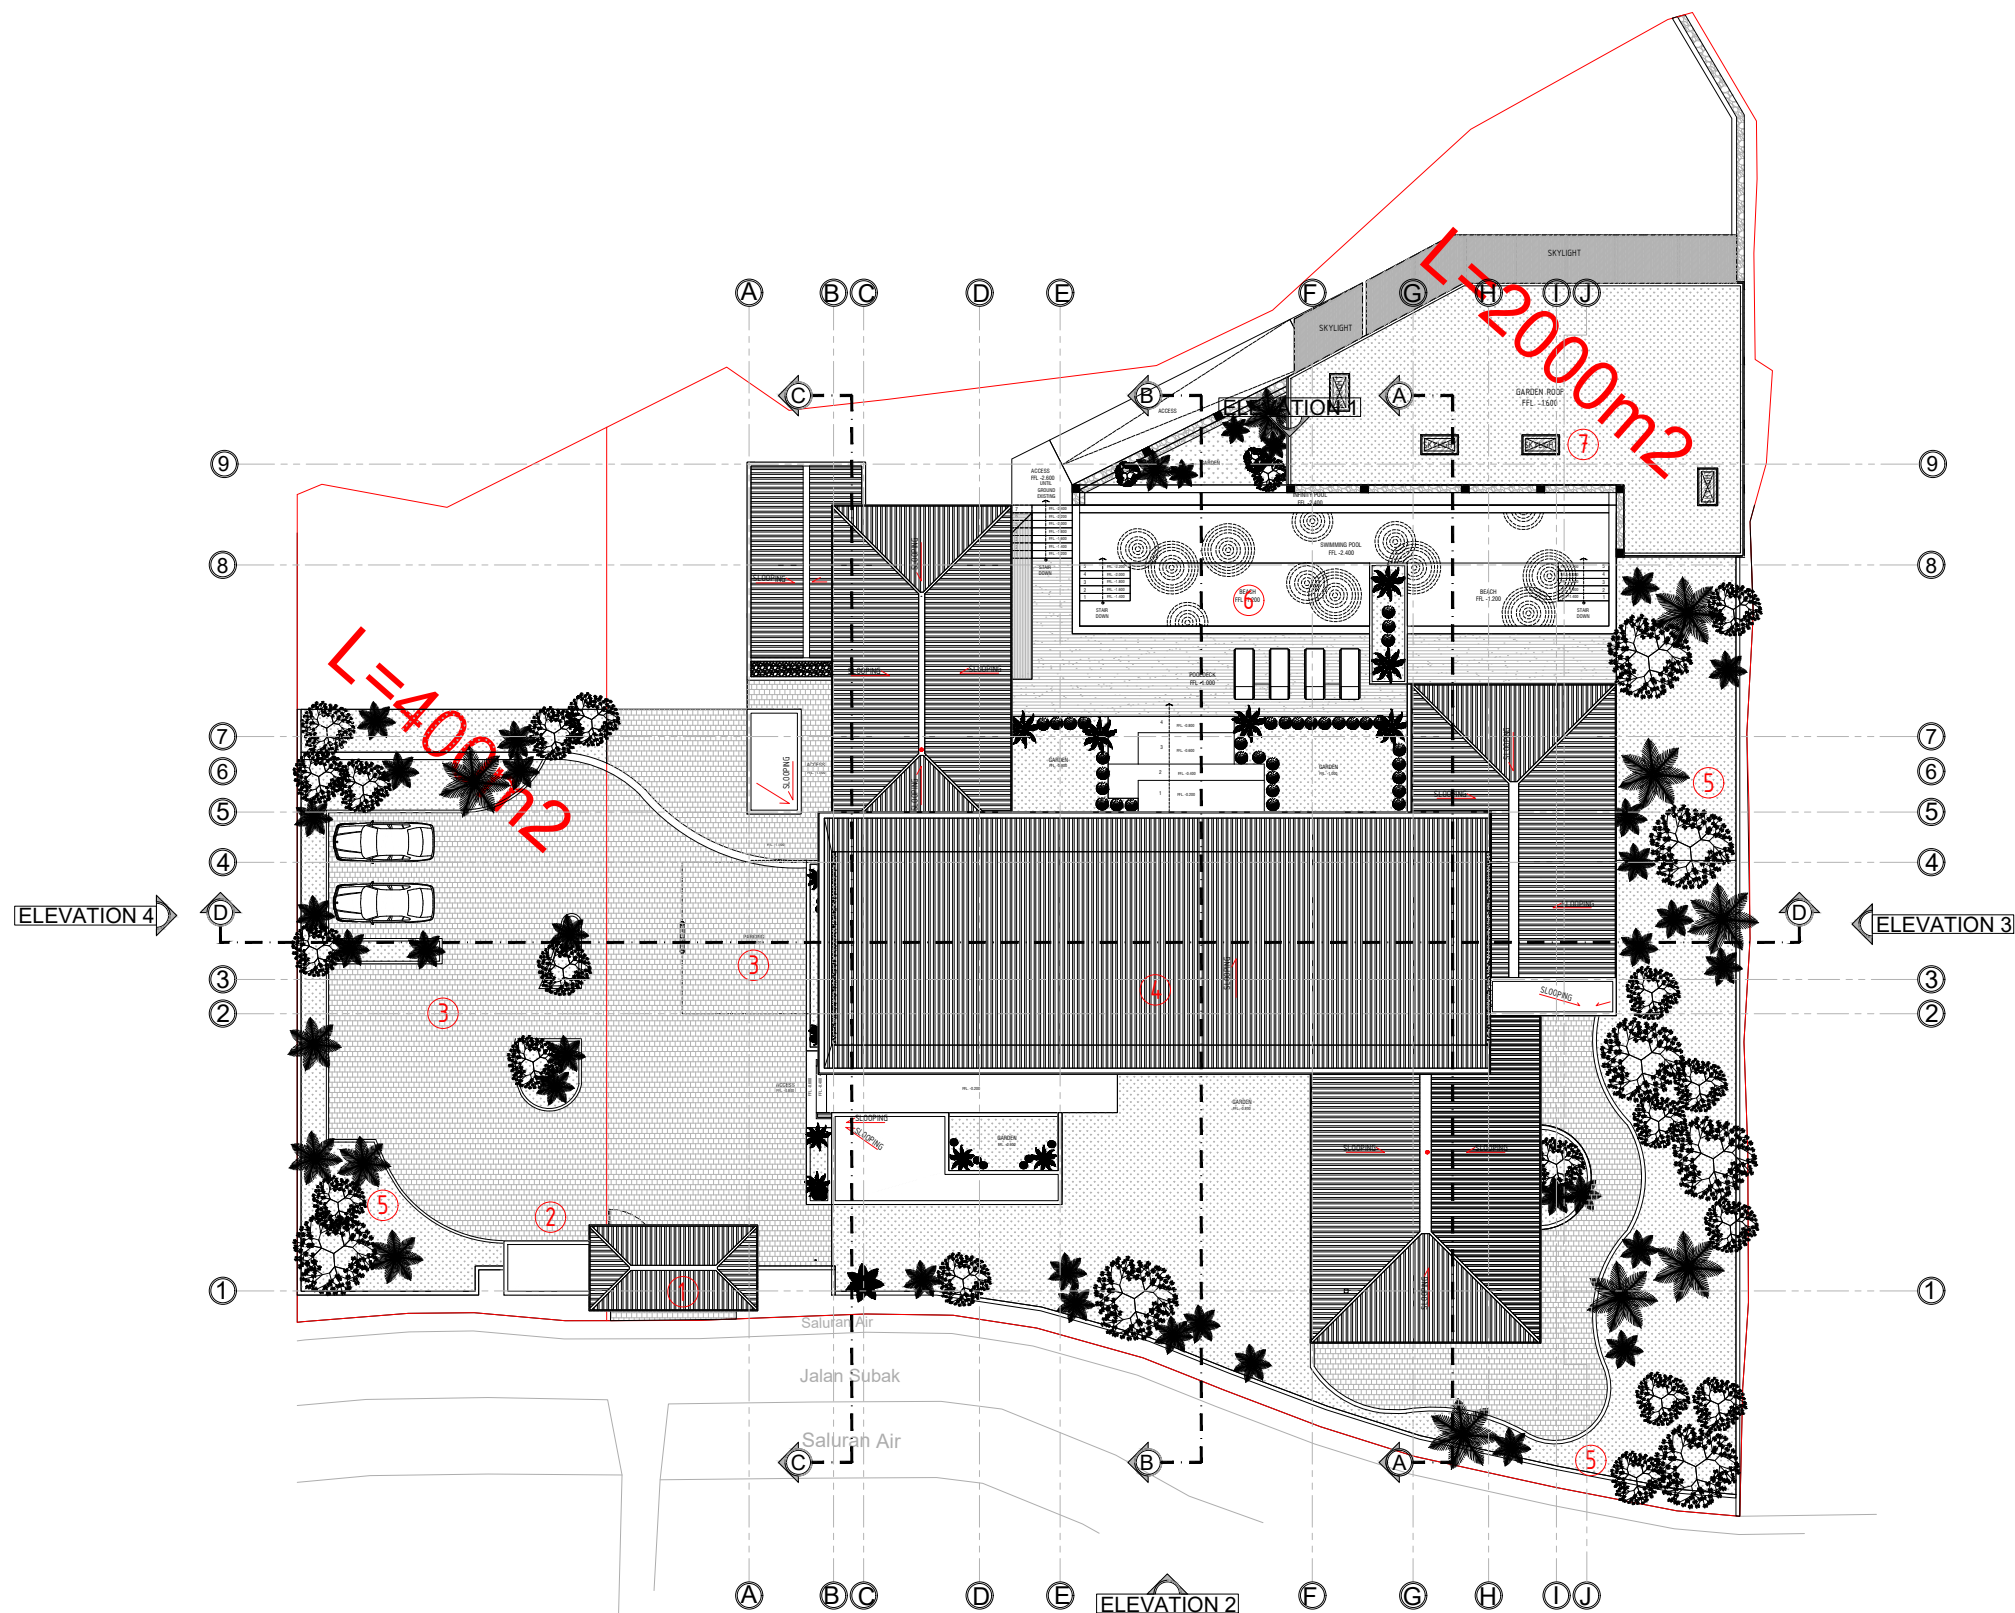

SITEPLAN
SCALE 1:300



LEGEND

—	LAND = 2000M2 + 400M2
①	ACCESS ENTRANCE
②	SECURITY POST
③	PARKING
④	MAIN BUILDING
⑤	GARDEN
⑥	SWIMMING POOL
⑦	NEW BUILDING



MASTERPLAN

SCALE 1:300