

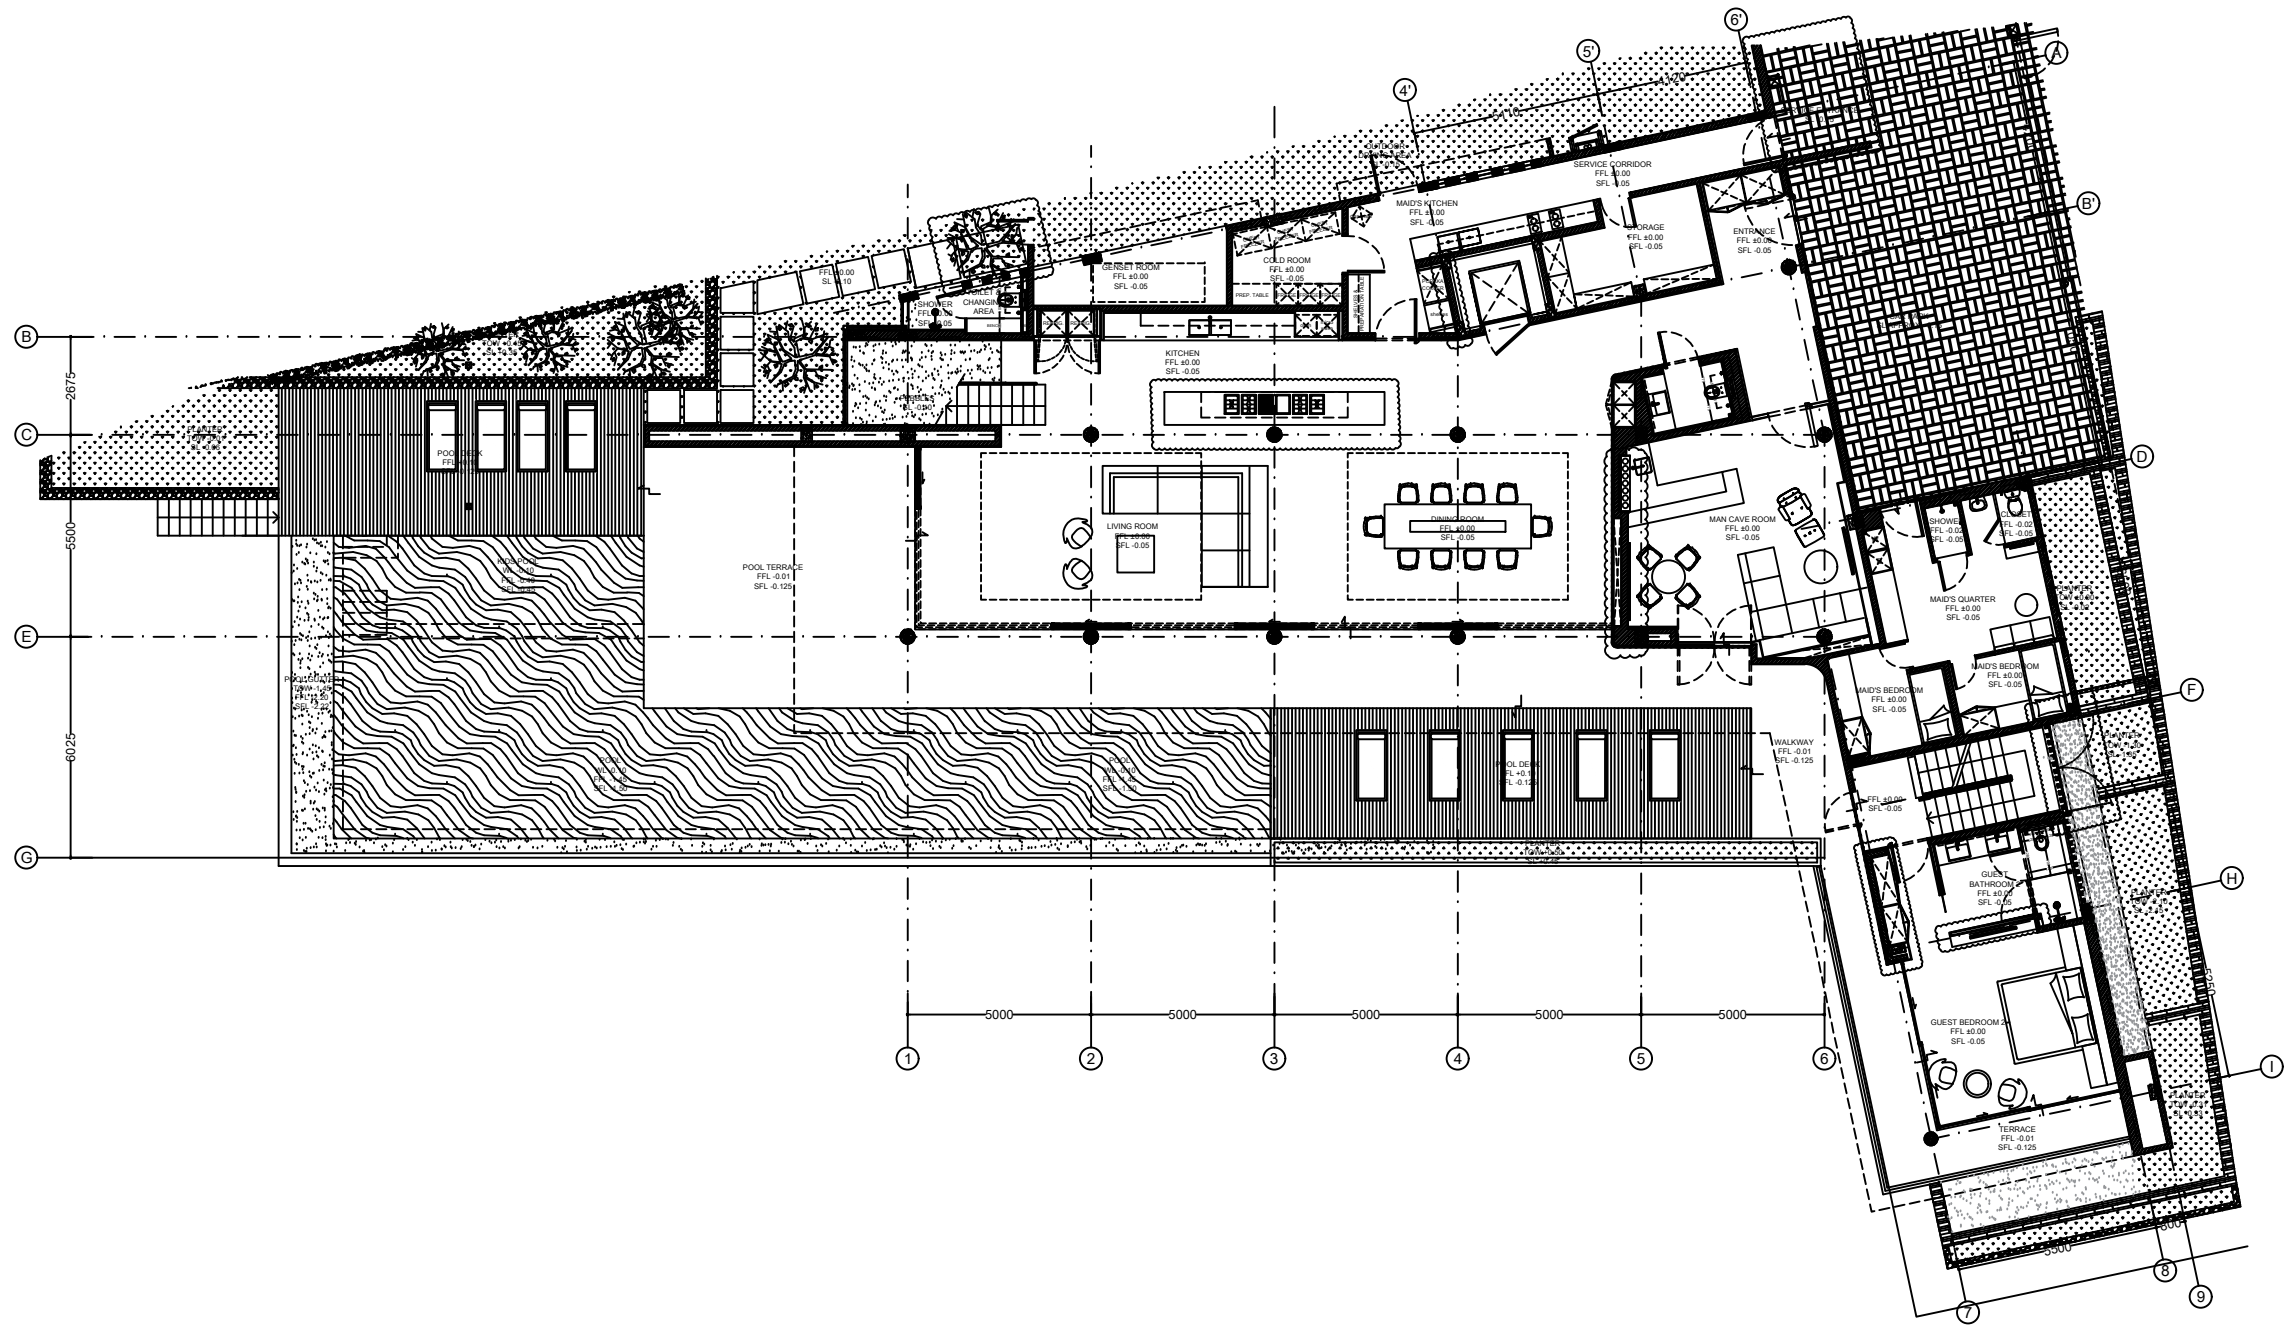
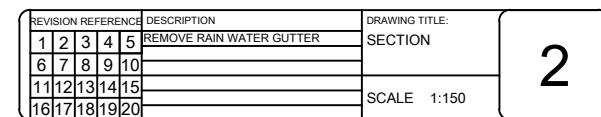
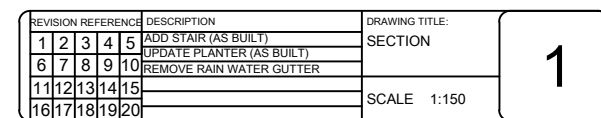
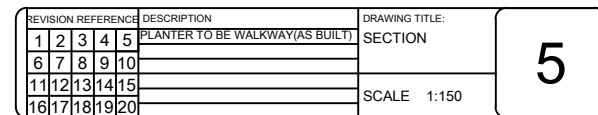


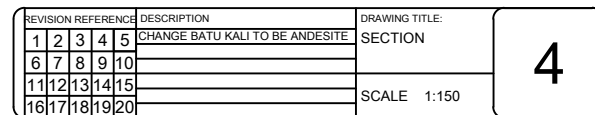

REVISION REFERENCE					DESCRIPTION	DRAWING TITLE:	2
1	2	3	4	5	UPDATE ALL CLOSET & SHOWER	GROUND FLOOR PLAN	
					UPDATE FURNITURE		
6	7	8	9	10			
11	12	13	14	15			
16	17	18	19	20		SCALE 1:150	

PLASTERED WALL FINISH EXTERIOR PAINT PLASTERED WALL FINISH INTERIOR PAINT	CLEAR GLASS OPAQUE GLASS	SELECTED TIMBER INDOOR SELECTED TIMBER OUTDOOR	BLACK PAINT FINISH FAIRFACED CONCRETE	10 MM GYPSUM EXTERIOR FINISH PAINT 10 MM GYPSUM INTERIOR FINISH PAINT	6 MM THK MIRROR SELECTED POOL STONE -BATU CANDI 100X100MM	SELECTED STONE - PARAS JOGJA SELECTED STONE - RANDOM ANDESITE	SELECTED COUNTER FINISH - WHITE GRANITE SELECTED STONE	SELECTED MARBLE - MEXICAN ONYX SELECTED MARBLE - TRAVERTINE TILE	SELECTED MARBLE - PALISSANDRO CLASSIC SELECTED GRANITE FLOOR - SIERRA WHITE	CHEAP CERAMIC TILE SELECTED TILE	NOTE : - -
ME LEGEND											
DOWN LIGHT PENDANTS WALL CONCEALED LIGHT ADJUSTABLE DOWN LIGHT DOWN LIGHT POINTING UPWARD EXTERIOR SPOT POOL LIGHTS SINGLE SWITCH	DOUBLE SWITCH DIMMER SINGLE SWITCH 2 WAYS DIMMER 2 WAYS MICRO SWITCH FAN SINGLE GPO DOUBLE GPO	DOUBLE GPO FUR ON FURNITURE SINGLE GPO FUR ON FURNITURE FLOURESCENT MINI FLOURESCENT TAPE LIGHT EXTRACT IN CEILING NOT VISIBLE GRILL TELEPHONE SOCKET ALARM	GAS TV CEILING FAN NETWORK CONN. SOCKET HOSECOCKS SMOKE DETECTOR CLIP LIGHT 10 MM SHADOW LINE	NOTE: ALL SWITCHES AT +1200 AFFL AND 200 MM FROM THE NEAREST WALL EDGE, UNLESS OTHERWISE NOTED							

2

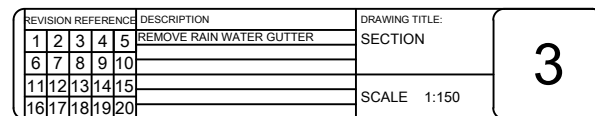

ME LEGEND				
	DOUBLE SWITCH	DOUBLE GPO	GAS	NOTE: ALL SWITCHES AT +1200 AFFL AND 200 MM FROM THE NEAREST WALL EDGE, UNLESS OTHERWISE NOTED
	DIMMER	FUR ON FURNITURE	TV	
	SINGLE SWITCH 2 WAYS	SINC GPO	CEILING FAN	
	DIMMER 2 WAYS	MINI FLUORESCENT	NETWORK CONN. SOCKET	
	MICRO SWITCH	TAPE LIGHT	HOSECOCKS	
	FAN	EXTRACT IN CEILING NOT VISIBLE GRILL	SMOKE DETECTOR	
	SINGLE GPO	TELEPHONE SOCKET	CLIP LIGHT	
	DOUBLE GPO	ALARM	10MM SHADOW LINE	