





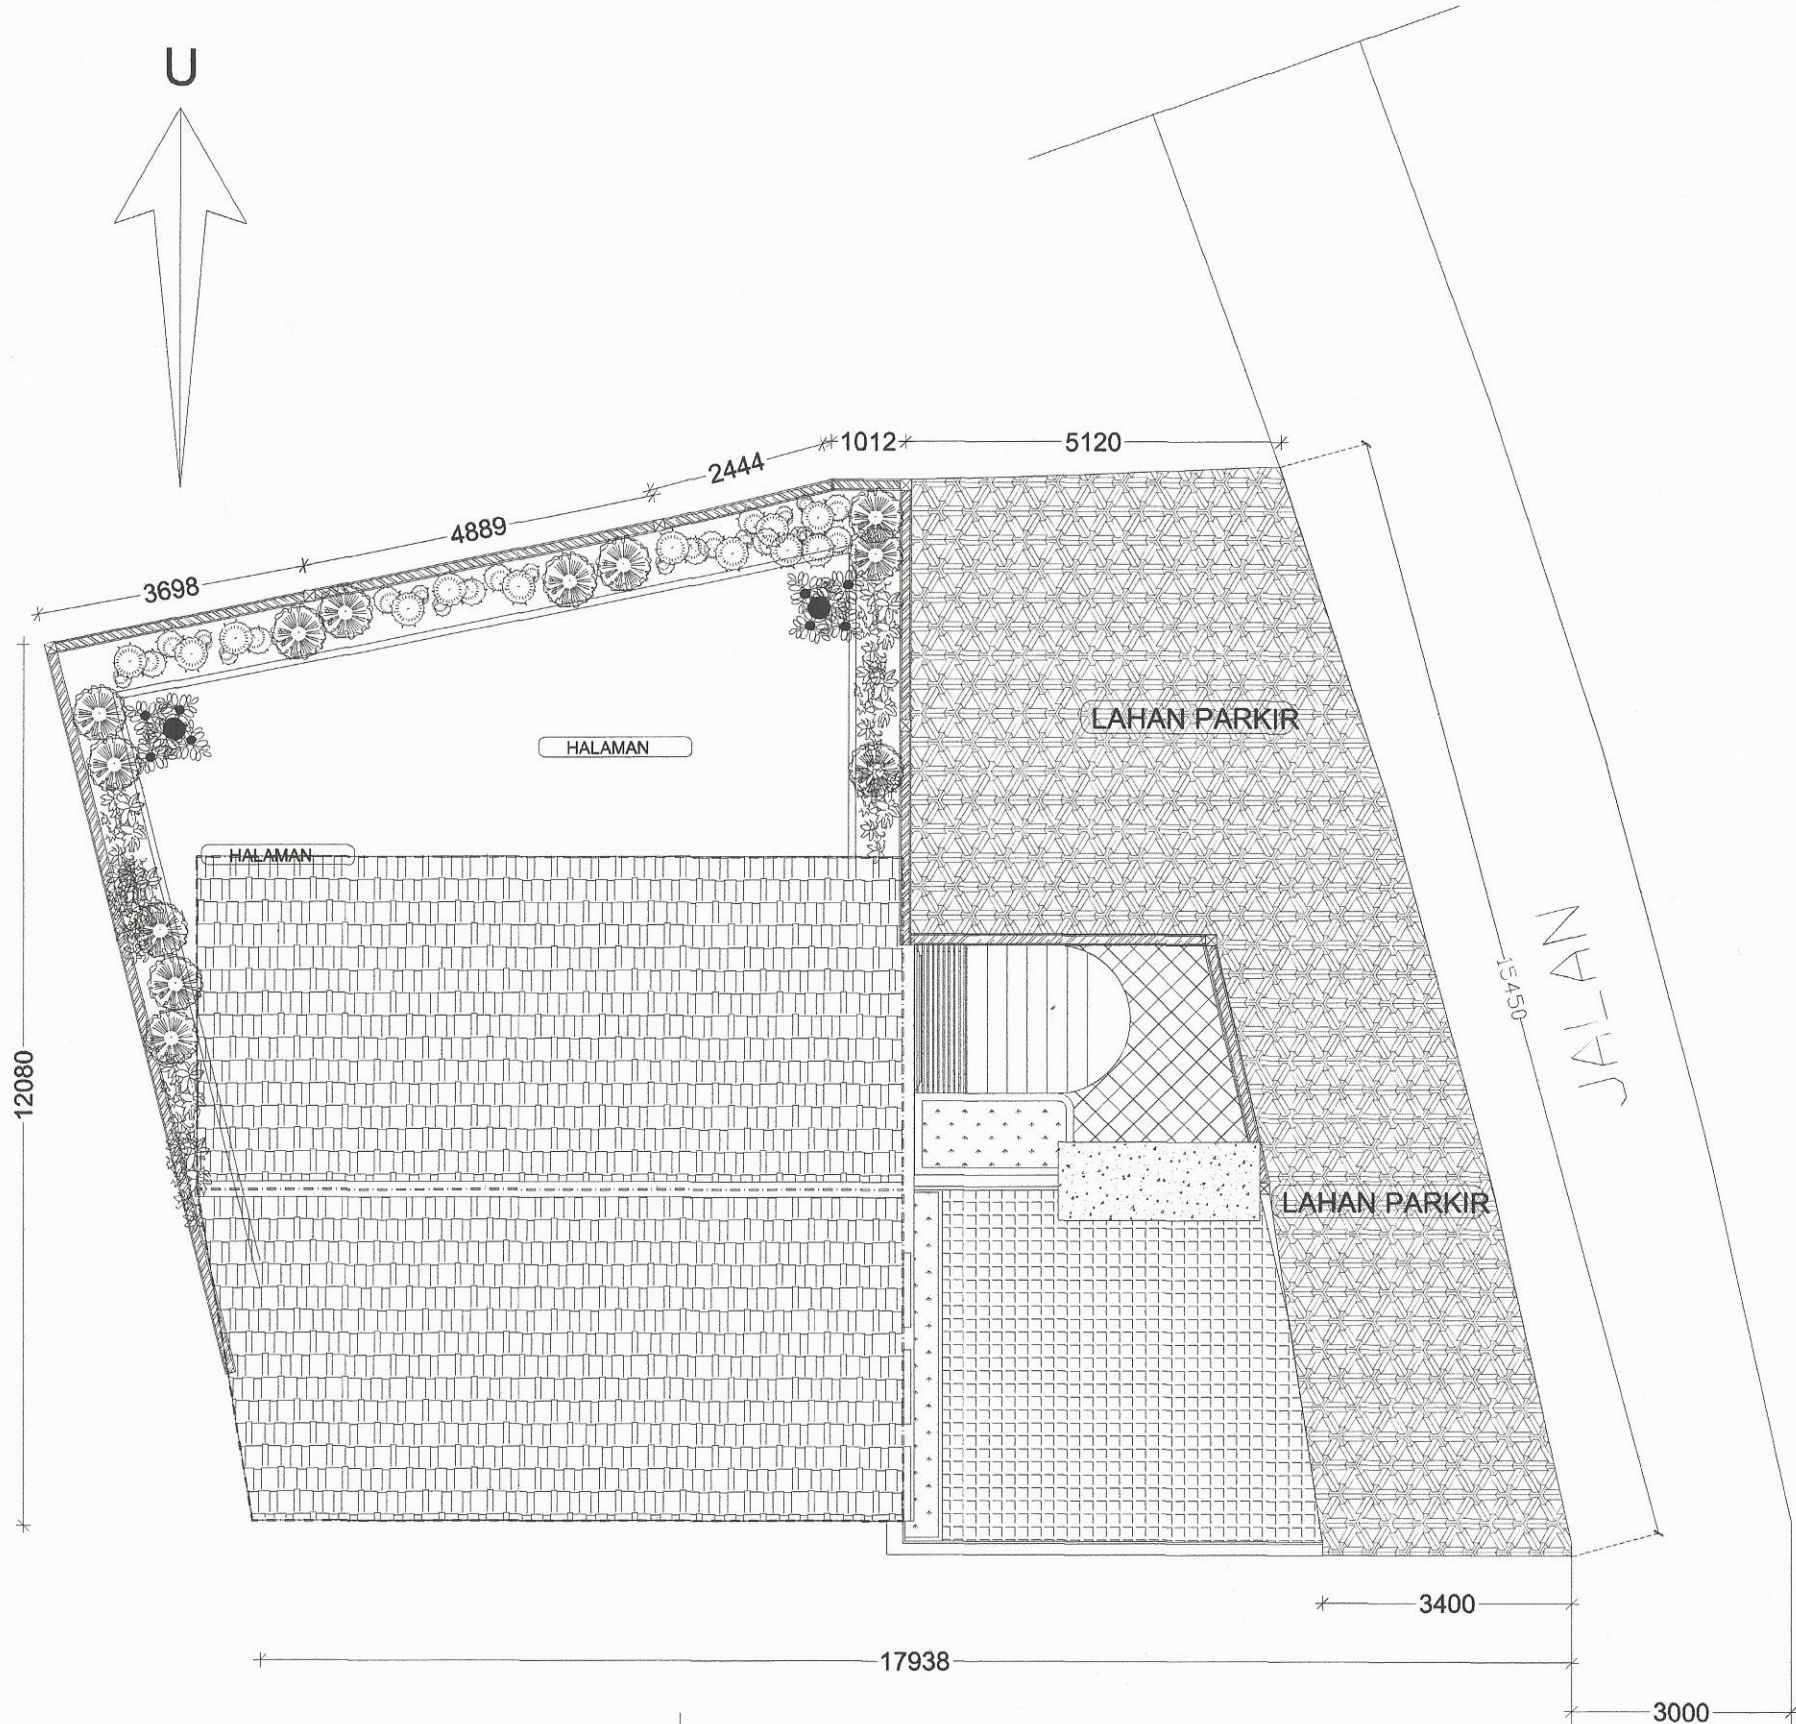


LAYOUT PLAN


SKALA 1:75

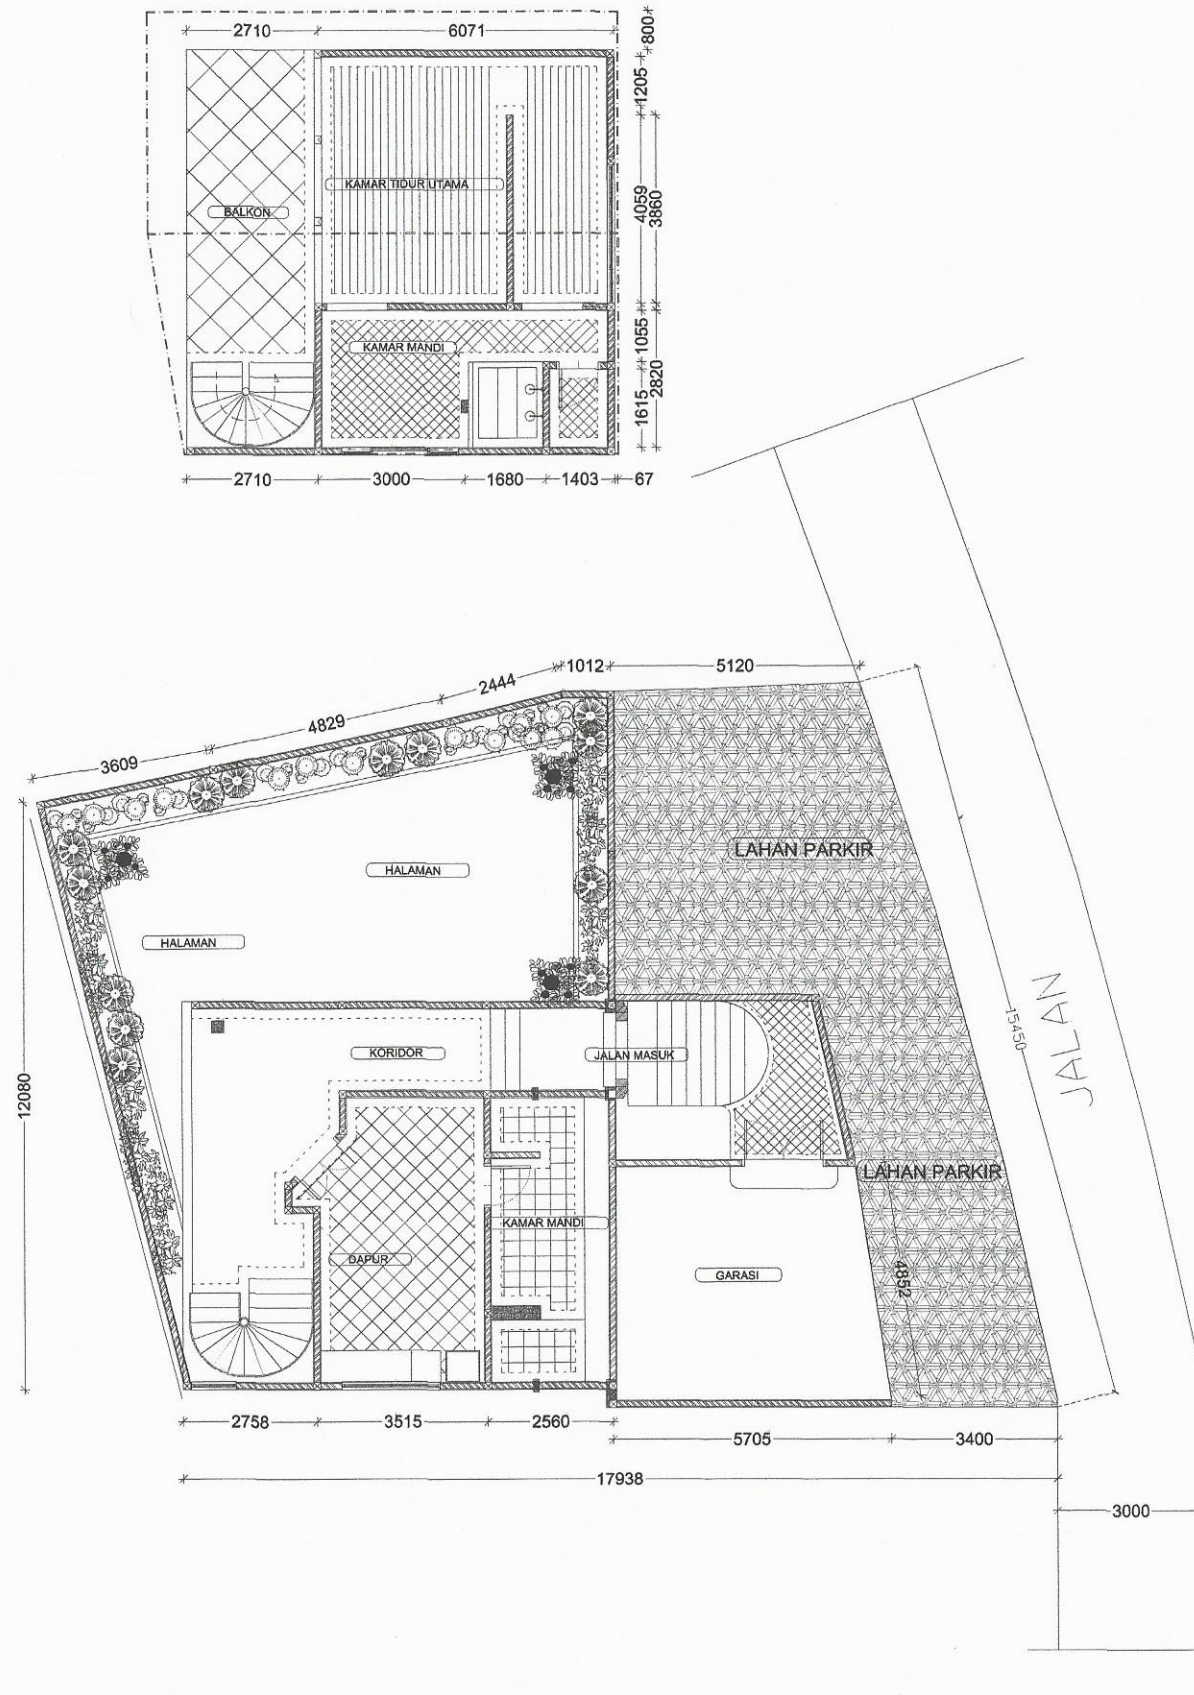


ID:1905

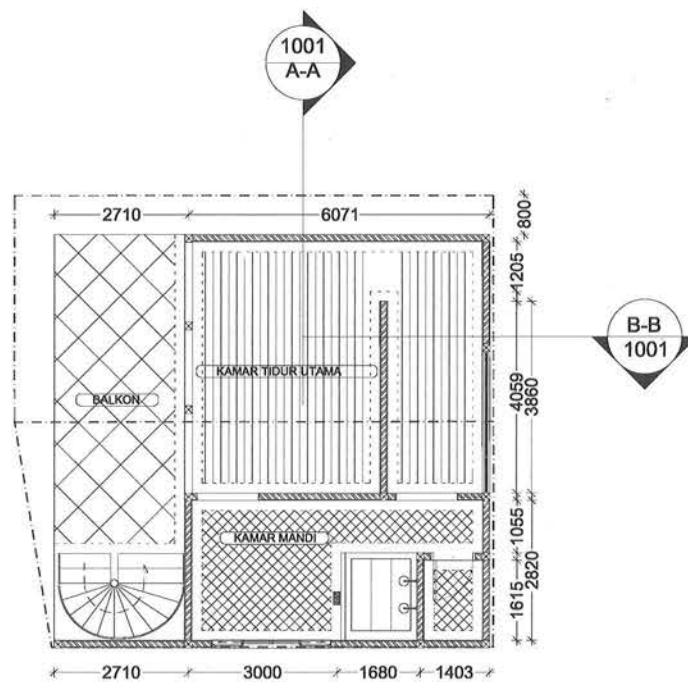

LANTAI 2

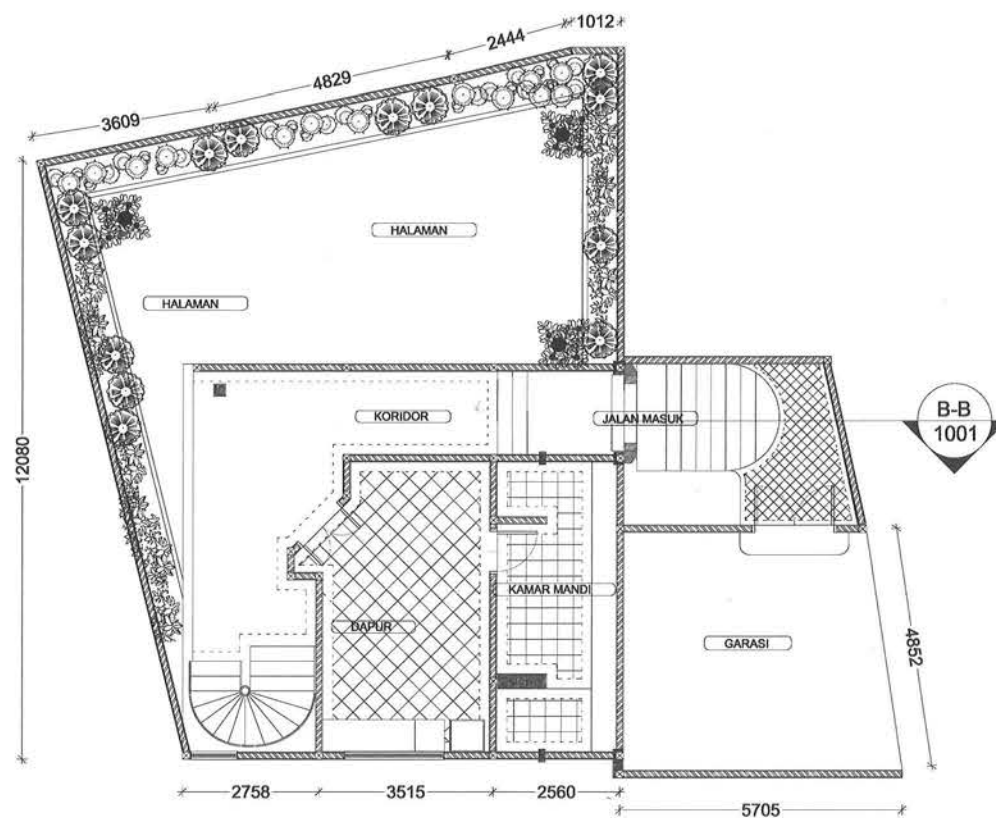


LANTAI 1

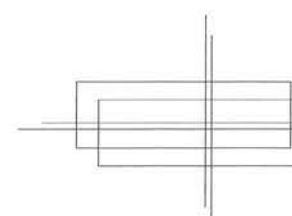



DENAH L1 & L2

SKALA 1:75

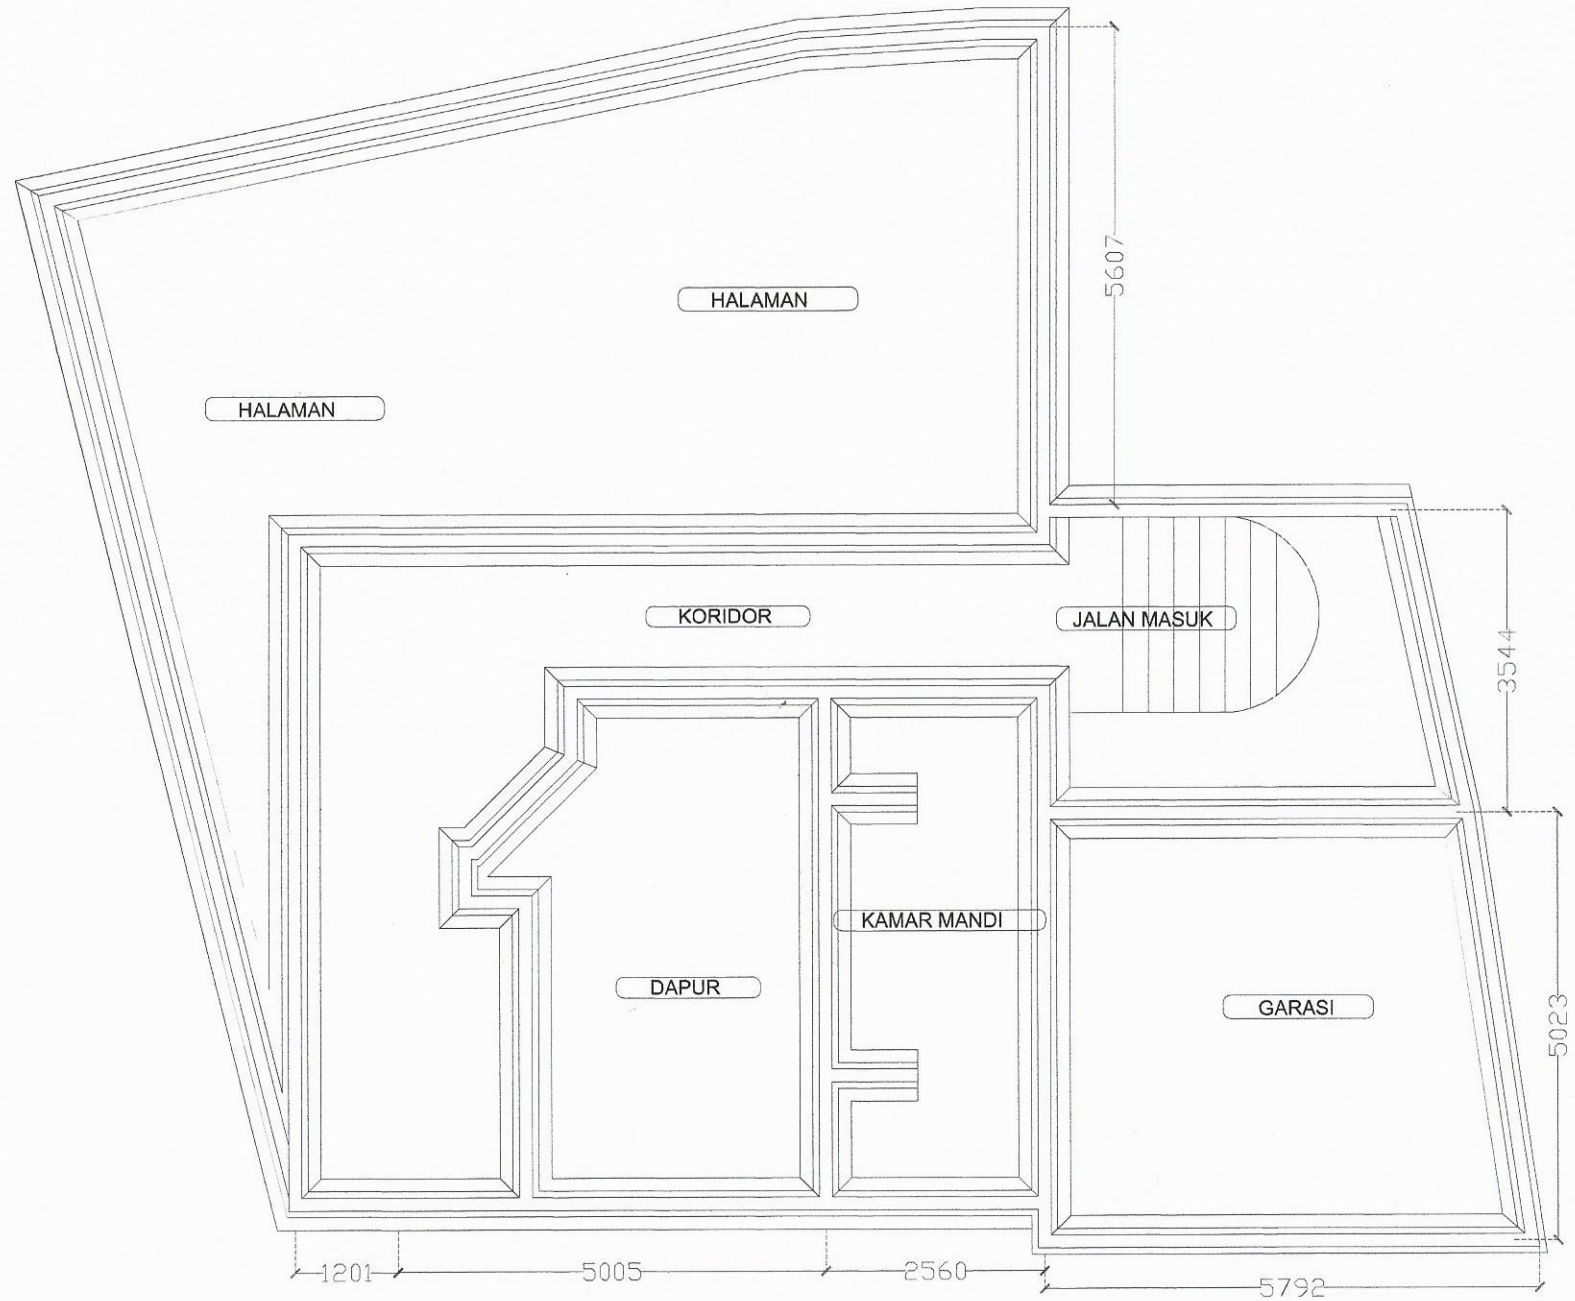

DENAH PONDASI

SKALA 1:40

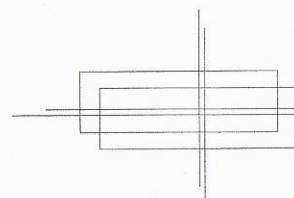
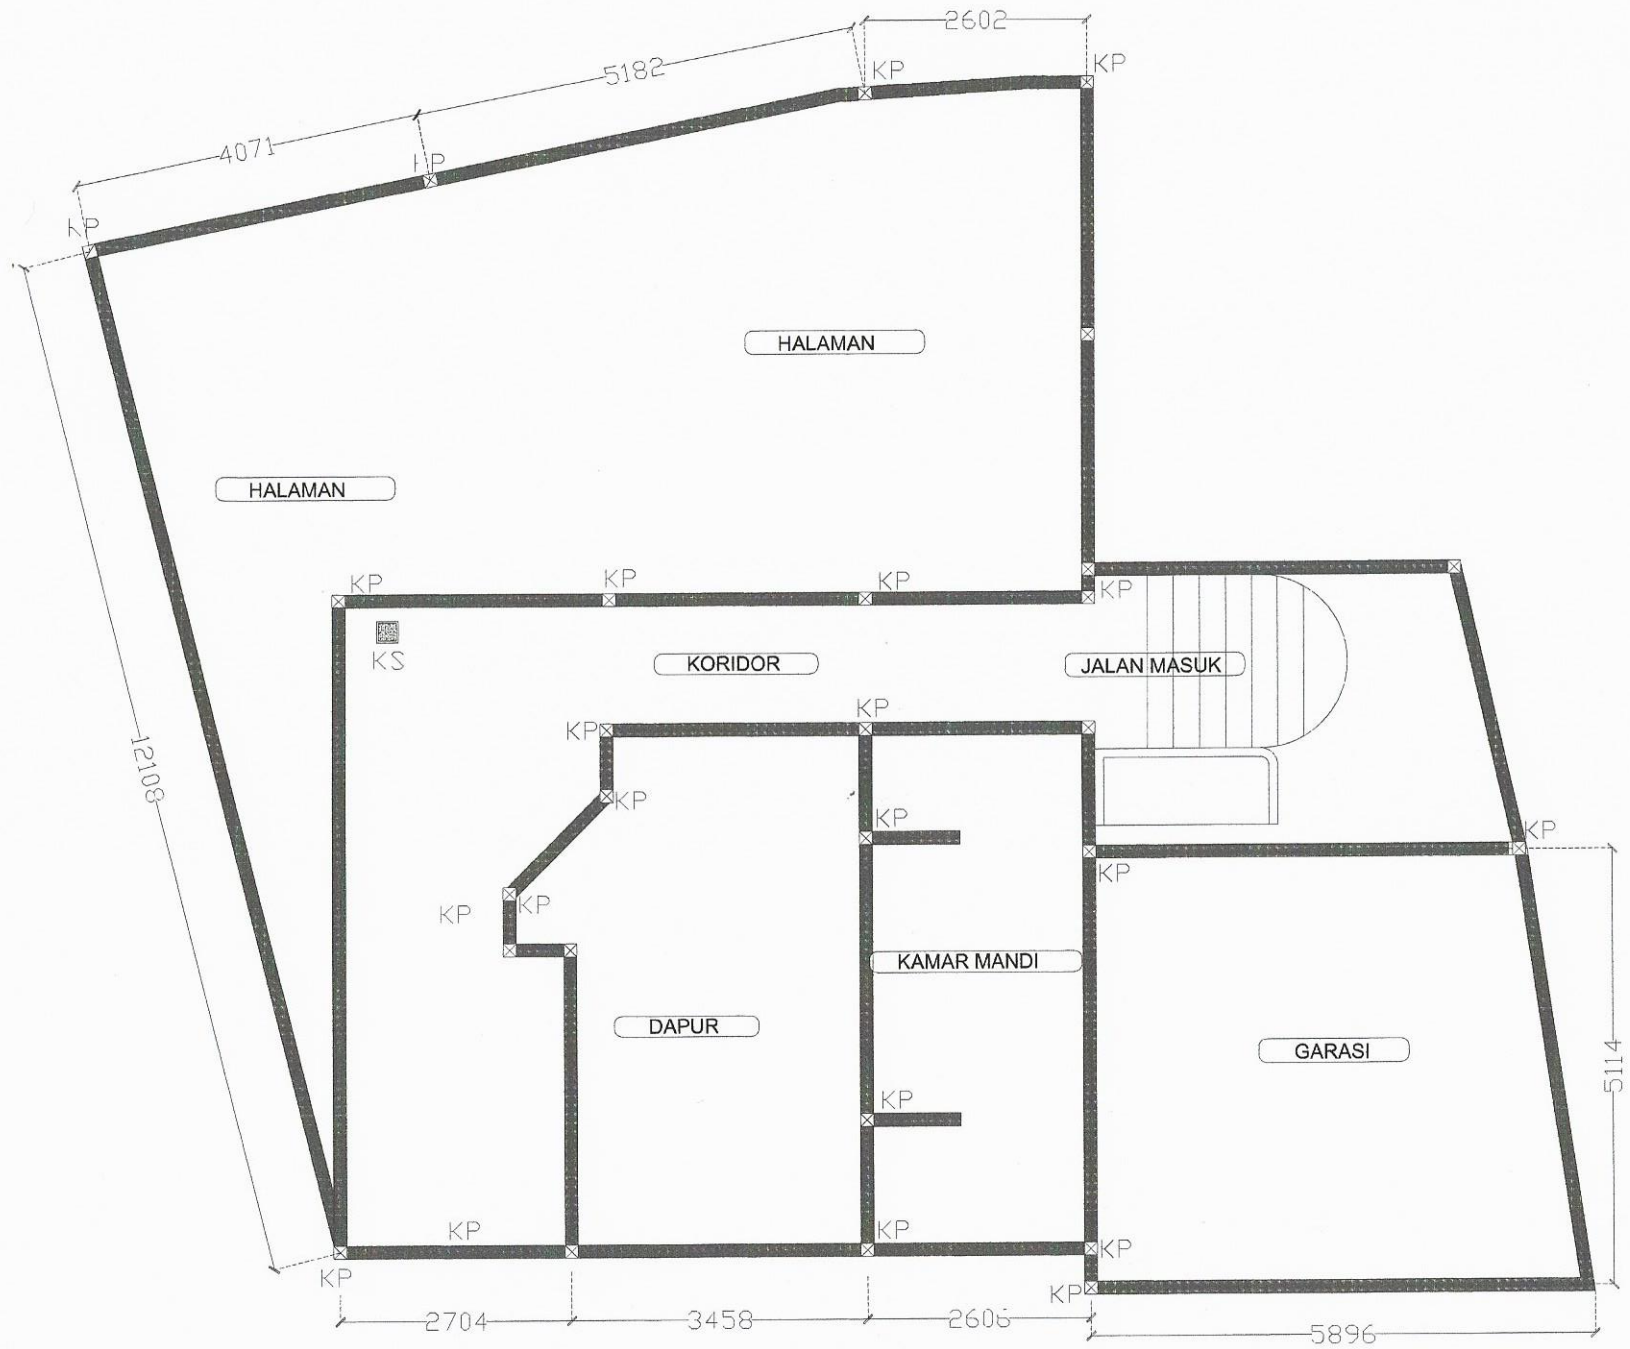


DENAH SLOOF

SKALA 1 : 40

SKALA 1 : 40

SKALA 1 : 40

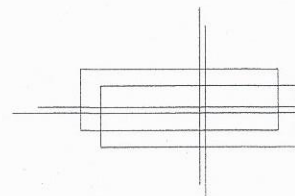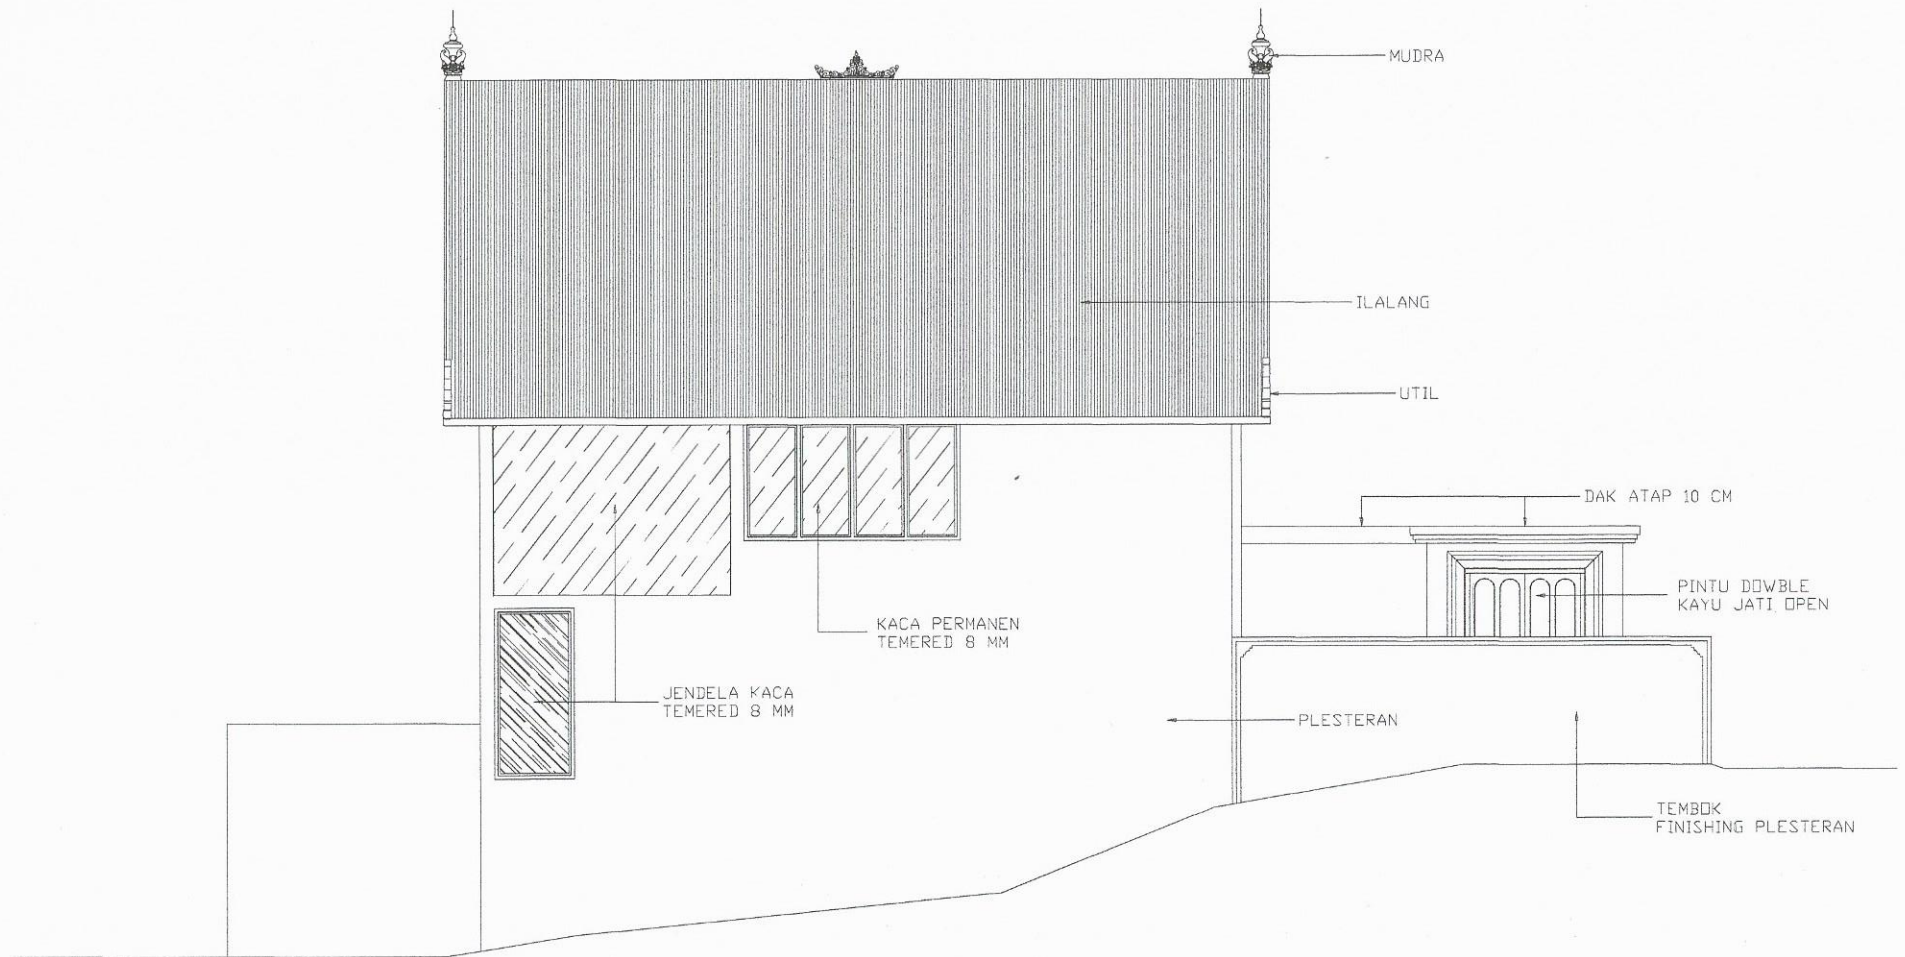

DETAIL ARSITEKTUR

SKALA 1:20